City of Bryant, Arkansas
Community Development
210 SW 3rd Street Bryant, AR 72022
501-943-0943

SIGN PERMIT APPLICATION

Applicants are advised to read the Sign Ordinance prior to completing and signing this form. The Sign Ordinance is available at www.cityofbryant.com under the Planning and Community Development tab.

Note: Electrical Permits may be Required, Please contact the Community Development Office for more information.

Date: 01/06/2023

Sign Co. or Sign Owner

Name ARKANSAS SIGN & NEON
Address 8525 DISTRIBUTION DR
City, State, Zip LITTLE ROCK AR 72209
Phone 501.562.3942
Email Address lora@arkansassign.com

Property Owner

Name EDWARD JONES-MALLORY MCWHORTER
Address 2305 SPRINGHILL RD, STE 3
City, State, Zip BRYANT AR 72019
Phone 501-847-1723
Email Address mallory.mcwhorter@edwardjones.com

GENERAL INFORMATION

Name of Business EDWARD JONES
Address/Location of sign 2305 SPRINGHILL RD, STE 3
Zoning Classification _____

Please use following page to provide details on the signs requesting approval. Along with information provided on this application, **a Site Plan showing placement of sign(s) and any existing sign(s) on the property is required** to be submitted**. Renderings of the sign(s) showing the correct dimensions is also required** to be submitted with the application. A thirty-five dollar ($35) per sign payment will be collected at the time of permit issuance. According to the Sign Ordinance a fee for and sign variance or special sign permit request shall be one hundred dollars ($100). Additional documentation may be required by Sign Administrator.

READ CAREFULLY BEFORE SIGNING

I Lora A. Rand, do hereby certify that all information contained within this application is true and correct. I fully understand that the terms of the Sign Ordinance supersede the Sign Administrator's approval and that all signs must fully comply with all terms of the Sign Ordinance regardless of approval. I further certify that the proposed sign is authorized by the owner of the property and that I am authorized by the property owner to make this application. I understand

that no sign may be placed in public right of way. I understand that I must comply with all Building and Electrical Codes and that it is my responsibility to obtain all necessary permits.

Use table below to enter information regarding each sign for approval. Please use each letter to reference each sign rendering.

SIGN	**Type** (Façade, Pole, Monument, other)	**Dimensions** (Height, Length, Width)	**Sqft** (Measured in whole as rectangle)	**Height of Sign** (Measured from lot surface)		Column for Admin Certifying Approval
				Top of Sign	Bottom of Sign	
A	WALL	24" X 132"	22	16'	14'	
B						
C						
E						
F						
G						

REMOVE ALL EXISTING SIGNAGE AND INSTALL NEW

22' - 0"



FRONT ELEVATION - PROPOSED

REQUIRES U.L. & MANUFACTURER'S LABELS

132"

Edward Jones

24"

22.00 sq.ft.

SIGN TYPE WI-5 - GREY

-LED INTERNALLY ILLUMINATED WALL CABINET
-CABINET PTM PANTONE 2336-C
-FACE IS .118" CLEAR LEXAN w/ NON-GLARE MATTE FINISH
-BACKGROUND TO BE BACK SPRAYED TO MATCH PANTONE 2336 C
-LOGO BACK SPRAYED TRANSLUCENT WHITE
-REQUIRES U.L. AND MANUFACTURER'S LABELS



FRONT ELEVATION - EXISTING

SEE ART2 FOR WINDOW AND DOOR VINYL DETAIL.

LANDLORD OR AGENT SIGNATURE HERE

Please sign & return drawing/s to FASTSIGNS
Signature below indicates approval of BOTH design & placement of sign/s

X _____ DATE _____

DRAWING IS NOT TO SCALE BUT IS PROPORTIONATE

FIELD VERIFY ALL MEASUREMENTS BEFORE BEGINNING ANY WORK. INSTALLER TO VERIFY MOUNTING SURFACE PRIOR TO INSTALLATION.

FASTSIGNS NATIONAL ACCOUNTS

ACCOUNT: EDWARD JONES

FILE: 18231-ART1

REPRESENTATIVE: April Ortiz

ADDRESS: 2305 Springhill Rd Ste 3 Bryant AR 72019

ORIGINAL DRAWING DATE: 11/09/22

SCALE: NTS

REV. #1 BY:	REV. DATE
C.S.	11/22/22

REVISION NOTES: Changed to WI-5

REV. #2 BY:	REV. DATE

REVISION NOTES:

REV. #3 BY:	REV. DATE

REVISION NOTES:

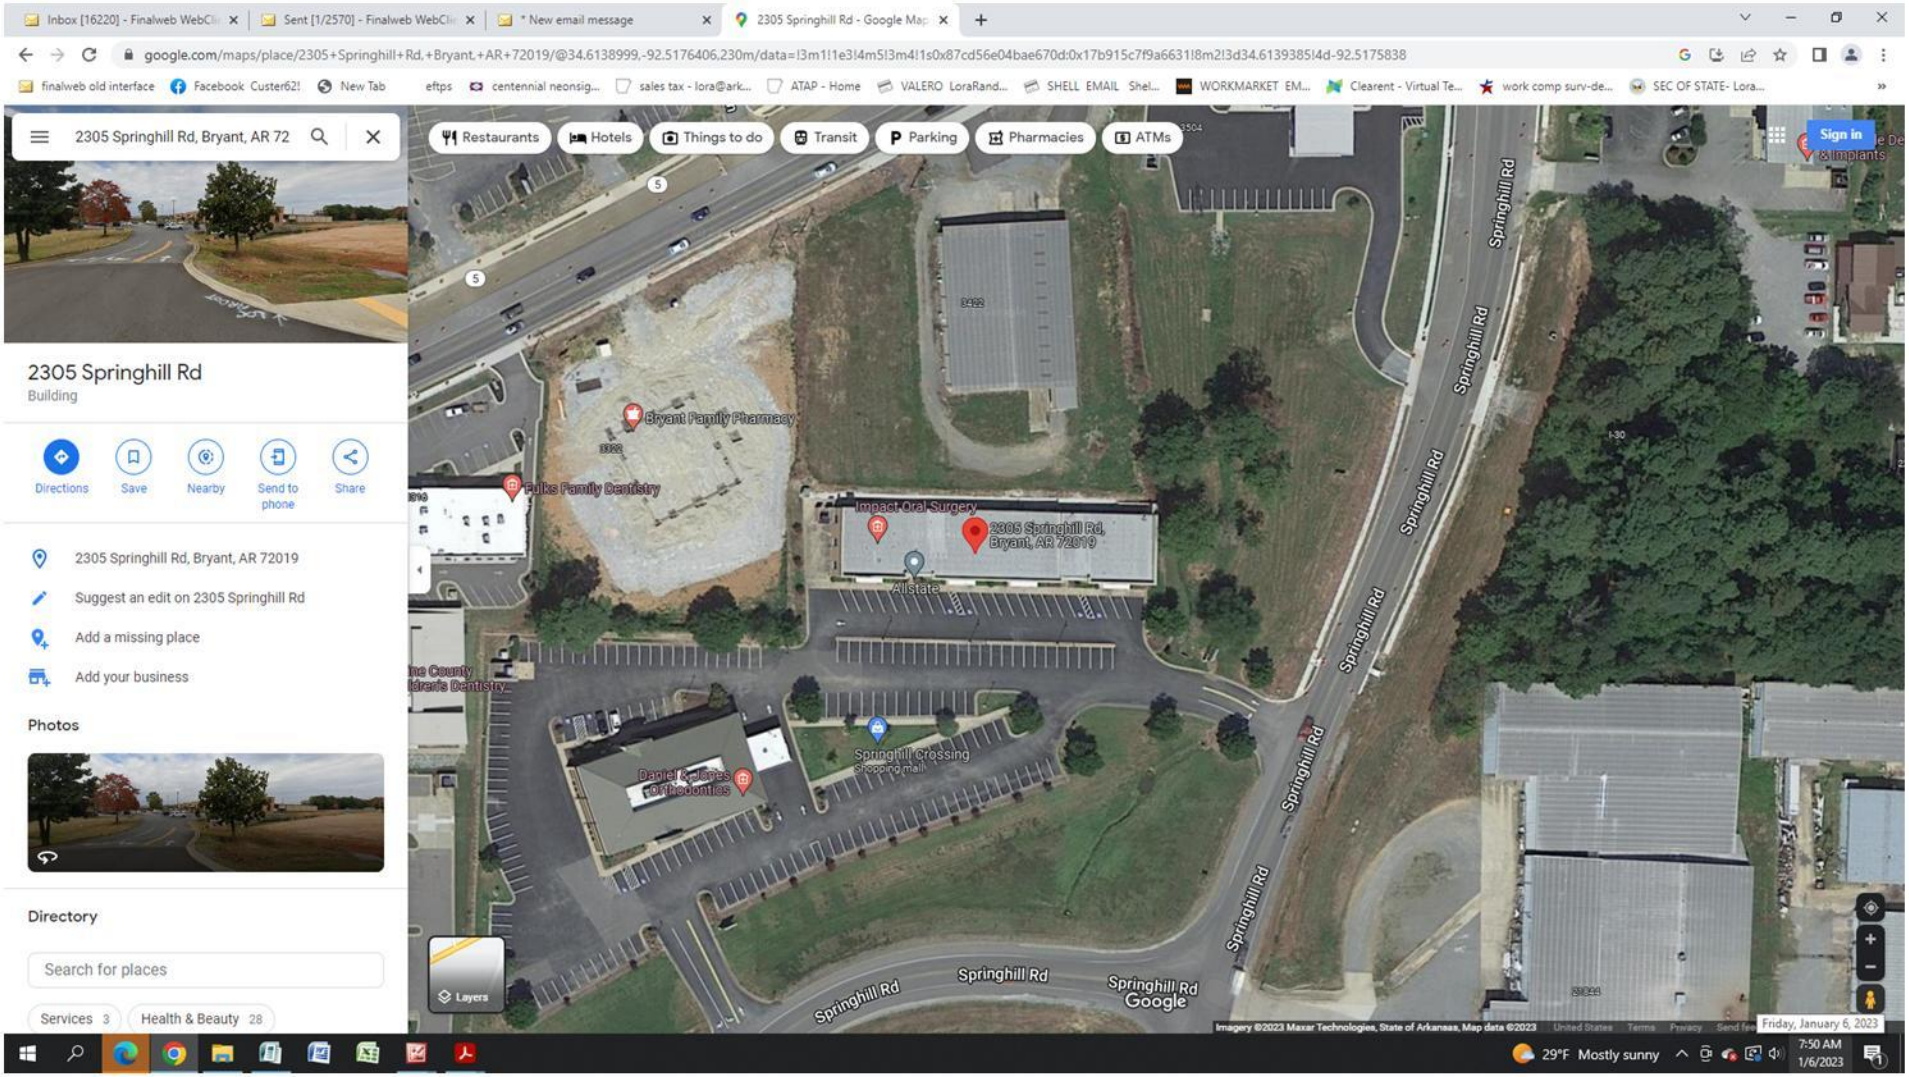
NOTES:

REVISION-1 11/22/22

DRAWN BY: C. Sikora

REVISED BY: C. Sikora

THIS DRAWING IS THE PROPERTY OF FASTSIGNS INTERNATIONAL, INC. THE BORROWER AGREES, IT SHALL NOT BE REPRODUCED, COPIED OR DISPOSED OF, DIRECTLY OR INDIRECTLY, NOR USED FOR ANY PURPOSE WITHOUT


2305 Springhill Rd, Bryant, AR 72
2305 Springhill Rd
Building
Directions
Save
Nearby
Send to phone
Share
2305 Springhill Rd, Bryant, AR 72019
Suggest an edit on 2305 Springhill Rd
Add a missing place
Add your business
Photos
Directory
Search for places
Services 3
Health & Beauty 28
Restaurants
Hotels
Things to do
Transit
Parking
Pharmacies
ATMs
Sign in
Bryant Family Pharmacy
Fulks Family Dentistry
Impact Oral Surgery
2305 Springhill Rd, Bryant, AR 72019
Allstate
Springhill Crossing
Shopping mall
Daniel & Janes Orthodontics
Springhill Rd
Layers
Google
Imagery ©2023 Maxar Technologies, State of Arkansas, Map data ©2023
Friday, January 6, 2023
29°F Mostly sunny
7:50 AM
1/6/2023