City of Bryant, Arkansas
Community Development
210 SW 3rd Street Bryant, AR 72022
501-943-0943

SIGN PERMIT APPLICATION

Applicants are advised to read the Sign Ordinance prior to completing and signing this form. The Sign Ordinance is available at www.cityofbryant.com under the Planning and Community Development tab.

Note: Electrical Permits may be Required, Please contact the Community Development Office for more information.

Date: 2.17.2023

Sign Co. or Sign Owner

Name Action Signs
Address 2700 John Harden Dr
City, State, Zip Jacksonville, AR 72076
Phone 501.457.7391
Email Address tim@actionsignandneon.com

Property Owner

Name Wendy's
Address 2206 N Reynolds Road
City, State, Zip Bryant, AR 72022
Phone 501.229.9361
Email Address nsimpson@livecoteam.com

GENERAL INFORMATION

Name of Business Wendy's

Address/Location of sign 2206 N Reynolds Road Bryant, AR 72022

Zoning Classification _____

Please use following page to provide details on the signs requesting approval. Along with information provided on this application, **a Site Plan showing placement of sign(s) and any existing sign(s) on the property is required** to be submitted. **Renderings of the sign(s) showing the correct dimensions is also required** to be submitted with the application. A thirty-five dollar ($35) per sign payment will be collected at the time of permit issuance. According to the Sign Ordinance a fee for and sign variance or special sign permit request shall be one hundred dollars ($100). Additional documentation may be required by Sign Administrator.


READ CAREFULLY BEFORE SIGNING

I _____, do hereby certify that all information contained within this application is true and correct. I fully understand that the terms of the Sign Ordinance supersede the Sign Administrator's approval and that all signs must fully comply with all terms of the Sign Ordinance regardless of approval. I further certify that the proposed sign is authorized by the owner of the property and that I am authorized by the property owner to make this application. I understand


that no sign may be placed in public right of way. I understand that I must comply with all Building and Electrical Codes and that it is my responsibility to obtain all necessary permits.

Use table below to enter information regarding each sign for approval. Please use each letter to reference each sign rendering.


SIGN	Type (Façade, Pole, Monument, other)	Dimensions (Height, Length, Width)	Sqft (Measured in whole as rectangle)	Height of Sign (Measured from lot surface)		Column for Admin Certifying Approval
				Top of Sign	Bottom of Sign	
A	Wall Sign (Left)	3'x11'	33'	16'	13	
B	Wall Sign (Right)	3'x11'	33'	13.5'	10.5'	
C	Wall Sign (Front)	3'x11'	33'	17'	14'	
E	Wall Sign (Front)	9"x12'	9'	11'	10'	
F	Pole Sign Faces	16'x19'	304'			
G	Readerboard Pole Faces	5'x9'	45'			

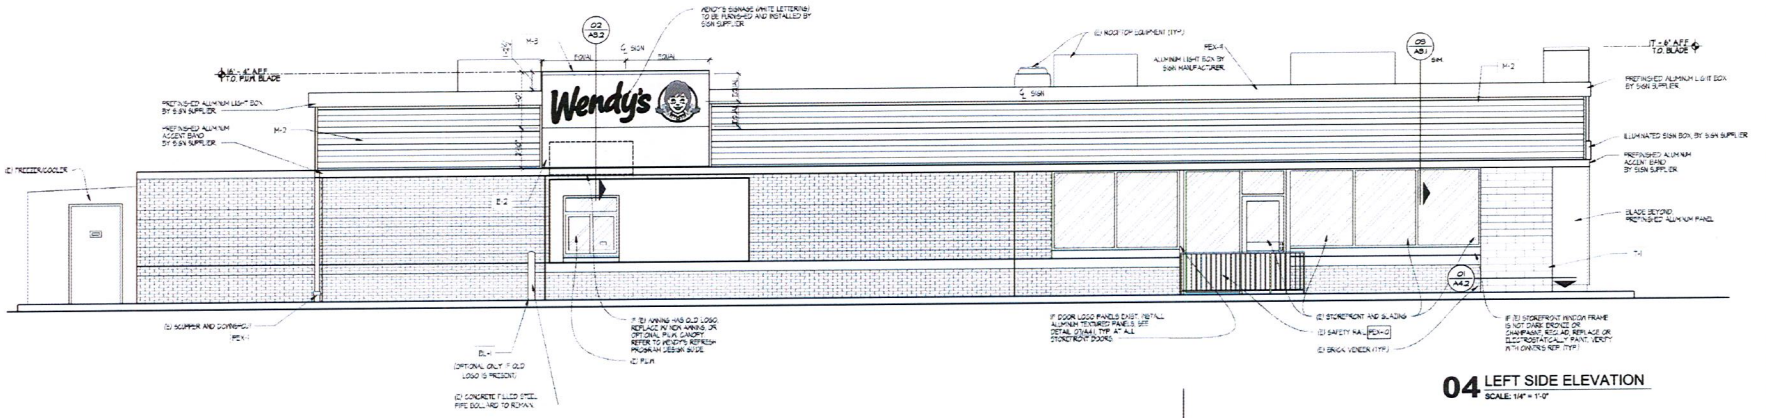


04 LEFT SIDE ELEVATION
SCALE: 1/4" = 1'-0"

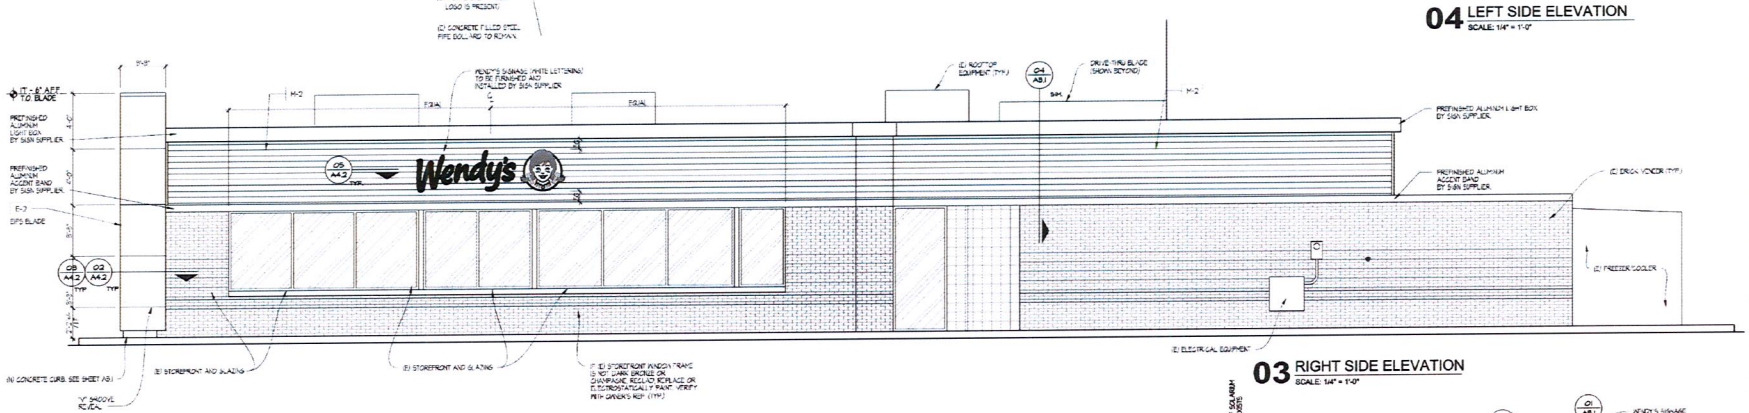

03 RIGHT SIDE ELEVATION
SCALE: 1/4" = 1'-0"

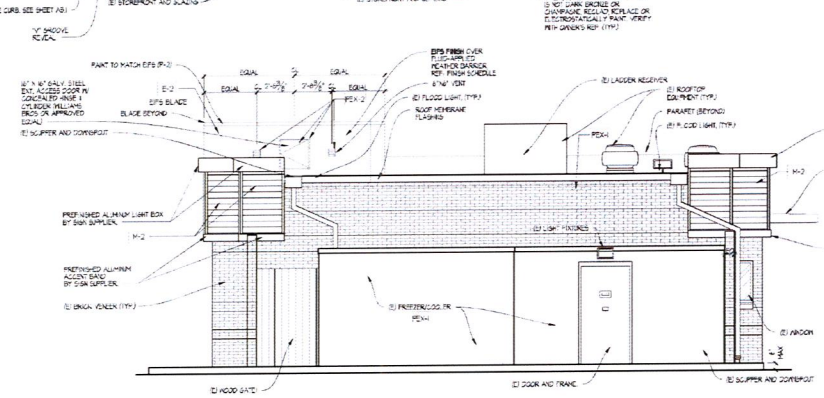

02 REAR ELEVATION
SCALE: 1/4" = 1'-0"

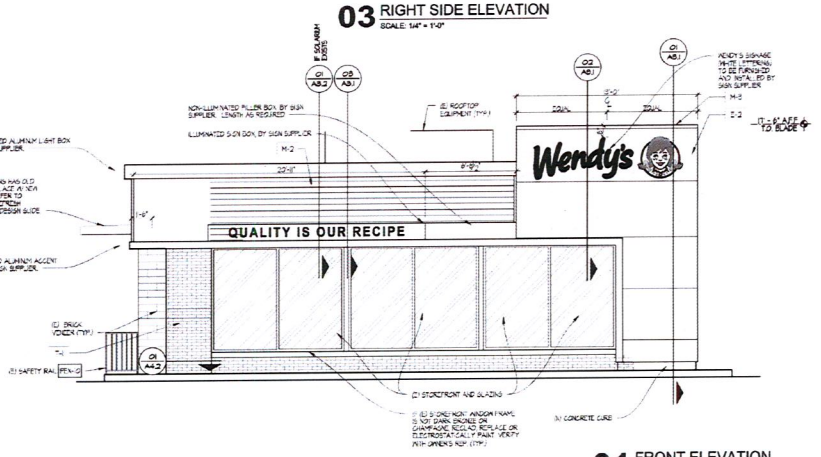

01 FRONT ELEVATION
SCALE: 1/4" = 1'-0"

SITE NUMBER:
BUILDING TYPE:
ASSET TYPE: FREESTA
CLASSIFICATION: RE
OWNER: COMPANY/FRAN
BASE VERSION: 2022 S
UPGRADE CLASSIFICATION:
PROJECT YEAR:
DESIGN TYPE: (2.0) UM B
DRAWING RELEASE: 2022 S

McIntos

The McIntosh Group
1850 South Boulder
Tulsa, Oklahoma 74
Telephone 918.585.
Telefax 918.583.72

PROJECT TYPE: 30
REFRES

Wendy's

2206 N REYNOLDS RD
BRYANT AR 72022

REV.	DATE	DESCRIPTION

ISSUE DATE: 01/28/2022
PROJECT NUMBER: T.B.D.
DRAWN BY: XXX
CHECKED BY: XXX

SEAL
REGISTERED ARCHITECT
ALFRED PAGANO
No. 3987
STATE OF ARKANSAS
LICENSE NUMBER: 1004
EXPIRATION: 12/31/

SHEET NAME
EXTERIOR ELEVATIONS

SHEET NUMBER
A2.1

Folder Name
L:\Service and Install\PICTURES\WENDYS - BRYANT\2.17.23

Designer

File Name
2206 N reynolds rd bryant AR 72022 quote 2.2.23.fs

Job Number





Description

ARTWORK IS PROPERTY OF ACTION SIGN & NEON AND SHALL NOT BE DUPLICATED OR COPIED IN ANY MANNER.

ACTION SIGNS
SIGNS WITH DIRECTION

P. O. Box 188
Jacksonville, AR 72076
2700 John Harden Dr.
Jacksonville, AR 72076

Ph 501-457-7391
Ph/Text 501-712-0012
Fax 501-457-7393

ARTWORK APPROVAL **MUST** BE MADE IN WRITING.
THIS CAN BE DONE BY A SIMPLE EMAIL, TEXT, OR FAX
WITH THE APPROVED ARTWORK ATTACHED.
PRODUCTION WILL NOT START OTHERWISE.


Customer	Name	Design Time	Design Time Pricing
Phone	Email	Date 2/17/2023	Minutes

Design time is at a rate of $60 per hour, in 15 minute increments. Your first 15 minutes is *FREE*.

COLORS SHOWN ARE FOR REFERENCE ONLY. COLORS MAY VARY.

READER BOARD &
FEATUREBOARD REPLACEMENT

6′ x 9′
NSS#: 81008512

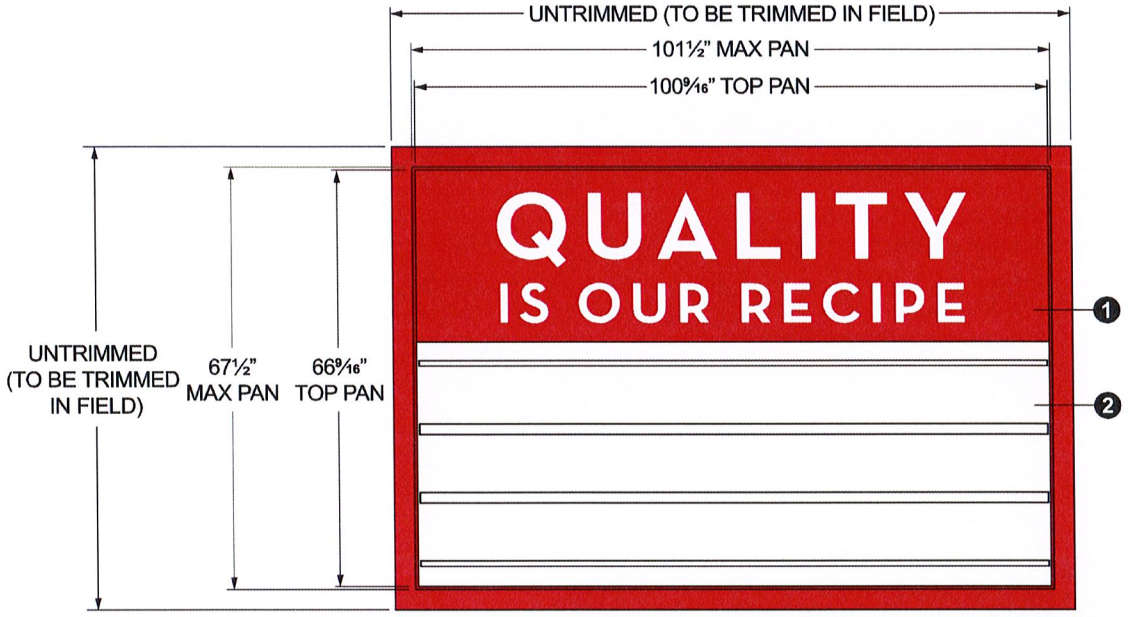



MATERIALS & SPECS

1. 1¾" deep pan formed ³⁄₁₆" modified acrylic with ½" deep embossed copy
2. 3 lines of 8" copy

- PMS 186c - Background
- White (letters)

rev 6/17

National Sign Systems®
4200 Lyman Court
Hilliard Ohio, 43026
800.544.6726
614.850.2540
sales@natsignsys.com
nationalsignsystems.com

BBB ACCREDITED BUSINESS
made in USA

HI-RISE FACE REPLACEMENT

WHR 220

NSS#: 81007533



MATERIALS & SPECS

Actual: 214 ft² | Nearest Rectangle: 280 ft²

1. Face - (2) translucent vinyl flex faces decorated first surface

- PMS 186c - hair, freckles
- PMS 201c - hair, outline
- PMS 698c - face, neck
- PMS 299c - bow, shirt, brooch
- PMS 439c - outline
- White

rev 6/17

National Sign Systems®
4200 Lyman Court
Hilliard Ohio, 43026
800.544.6726
614.850.2540
sales@natsignsys.com
nationalsignsystems.com

BBB ACCREDITED BUSINESS
made in USA