City of Bryant, Arkansas
Community Development
210 SW 3rd Street Bryant, AR 72022
501-943-0488, Comdev@cityofbryant.com

General – Permit Application

Please complete both pages of this application and submit to the City of Bryant Permitting office, located at the address above.

Completed applications can also be scanned and emailed to Comdev@cityofbryant.com.

Date: 3-20-23

Permit Type:

X Electrical Permit	X Remodel Permit/Addition	_____ Burn Permit
_____ Plumbing Permit	_____ Demolition Permit	_____ Site Clearance Permit
_____ Mechanical Permit	_____ Accessory Building Permit	_____ Mobile Home Permit

Other if not listed above I want to add An Addition on to my Existig Office

Contractor Information:

Contractor/Owner Kt Mac Enterprises LLC

Physical Address of Business 507 Boone Rd

City, State, Zip code Bryant AR 72022

Mailing Address (If different from Above) _____

City, State, Zip code _____

Email Address Kt-Mac@Ktmacenterprises.Co

Business Phone 501-766-7777 Cell Phone 501-366-0841 Fax _____

Project Information:


Project Address/Location 507 Boone Rd Bryant AR 72022

Project Cost $14,500 Commercial or Residential? Comm

Square footage (If Applicable) 336

If new addition, will foam insulation be used? No ✓ Yes ____ If "Yes", provide technical evaluation report on foam insulation type, and a copy of installer's certification. (Attach to application when submitted)

Additional Project Information Install Sub Floor Structure to South Side of Office 21'x16 Create New Walls & Roof to Match Existg Structure Brick New Addition to match, Paint Brick to match, New windows

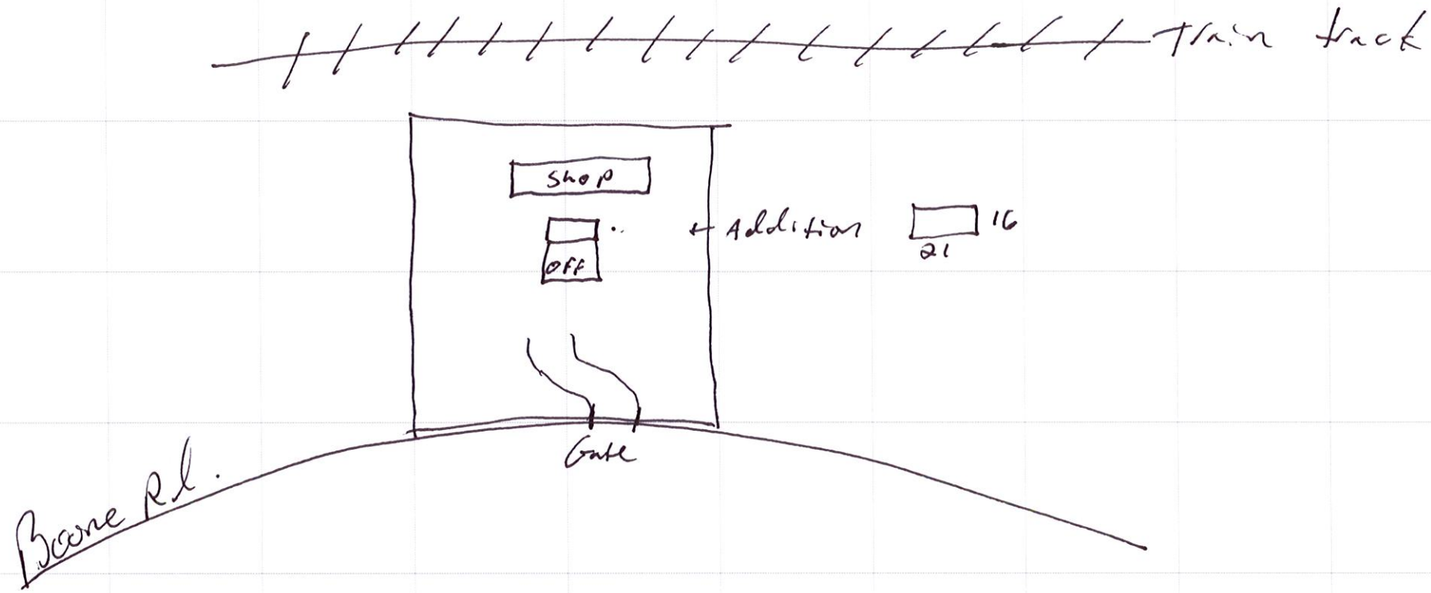

APPROVED BY:			DESIGNED BY:	REV	DESCRIPTION	BY	DATE	NORTH:	SCALE: 0' ' ' GRAPHIC SCALE	NAME: Kt Mac	STRUCTURE TYPE: Office
TITLE	SIGNATURE	DATE	DRAWN BY:					INDICATE NORTH ABOVE	INDICATE SCALE OF GRID ABOVE IN 1' PER FEET EXAMPLE 1" = 50'	ADDRESS: 507 Boone Rd	SQUARE FT: 336
TITLE	SIGNATURE	DATE	CHECKED BY:							STREET: Bryant	LOT SIZE: 4 Acres
TITLE	SIGNATURE	DATE								PHONE: 501-366-0841	
										BRYANT, ARKANSAS 72022	

CITY OF BRYANT ARKANSAS Est. 1892

SUBMITTAL DATE:

WORK ORDER NO.:

SHEET NO.: OF

XXX####XXX.DWG