

2400 Springhill Road
Bryant, AR 72022

SITE# 128

Valero/Big Red to Circle K

DATE: 04/04/2023_(JAME/OC)(OC)
CK_128_2400_SPRINGHILL RD_BRYANT_AR_H

SignResource IDENTITY GROUP


Los Angeles • Knoxville

800-423-4283

www.SignResource.com

SCOPE OF WORK

A **MID**	• Reface Valero to Circle K • Reface pricer cabinet to new Unleaded pricer faces, install new 24" Able LEDs and 4" toggle • Reface Big Red to Car Wash panel • Remove existing message board and install new EMC • Install LED retrofit lighting in all existing cabinets • Repaint existing cabinet, retainers, and poles to fuel brand specifications
B **BUILDING**	• Change Big Red channel letters to CK shop sign above center of the entrance • Remove Big Red sign from the corner of the building • All other existing faces to remain
C **CANOPY**	• Install (2) new illuminated fuel brand canopy ID signs • Install new non illuminated tri color ACM • Install Eyebrow down lighting on canopy fascia • Paint canopy poles to fuel brand specifications • Paint bollards to fuel brand specifications • Paint light poles to fuel brand specifications
D **DISPENSERS & FORECOURT**	• Reimage dispensers to fuel brand specifications • Replace trash cans to fuel brand specifications • Paint columns & islands to fuel brand specifications Paint bollards to fuel brand specifications • Install pump flags to fuel brand specifications • Paint light poles to Circle K specifications
E **CAR WASH**	• Tear down existing awning • Show "Car Wash" with tri color • Show "exit car wash" with tri color • Reimage Car Wash to fuel brand specifications
F **DIRECTIONAL**	• Directional signs to be installed at drive way entries

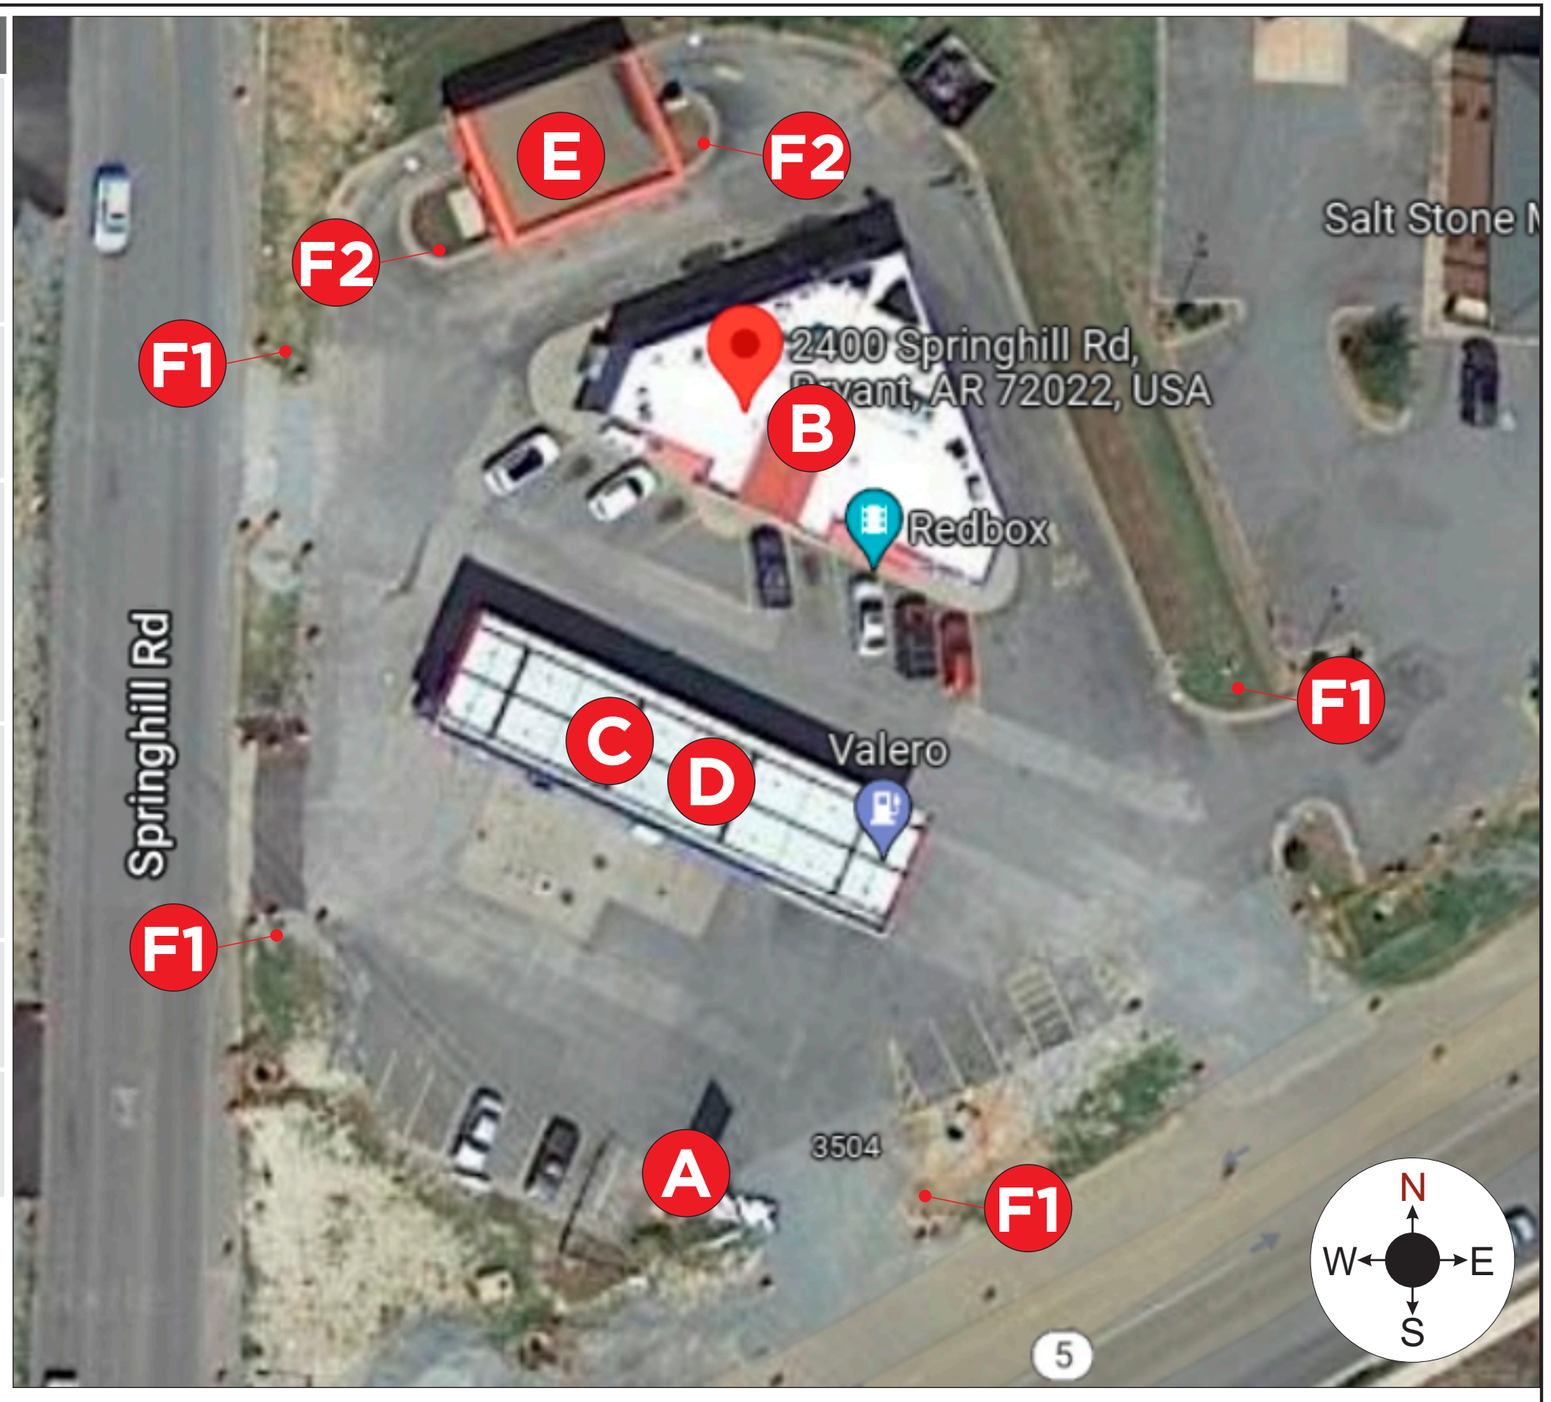

SRE APPROVED SURVEY REQUIRED PRIOR TO MANUFACTURING.

THIS RENDERING IS FOR REFERENCE AND PERMITTING PURPOSES ONLY
ANY SEPARATE OR OPTIONAL COMPONENTS MUST BE ORDERED SEPARATELY

ALL ELECTRICAL SIGNS WILL COMPLY WITH UL 48 – UL FILE #E46729

Site Overview

SCOPE OF WORK

A MID	• Reface Valero to Circle K • Reface pricer cabinet to new Unleaded pricer faces, install new 24" Able LEDs and 4" toggle • Reface Big Red to Car Wash panel • Remove existing message board and install new EMC • Install LED retrofit lighting in all existing cabinets • Repaint existing cabinet, retainers, and poles to fuel brand specifications

PRODUCT COPY:

WHITE COPY ON OPAQUE BACKGROUND

6" Unleaded

EXISTING 179.46 Sq.Ft



EXISTING LEDs SIZES: 17 1/2" RED UNSPECIFIED BRAND

REMOVE THIS CABINET


PROPOSED 179.46 Sq.Ft



TO REMAIN AS IS


NEW EMC

PROPOSED LEDs SIZES: NEW 24" RED ABLE 7-SEG. LEDs

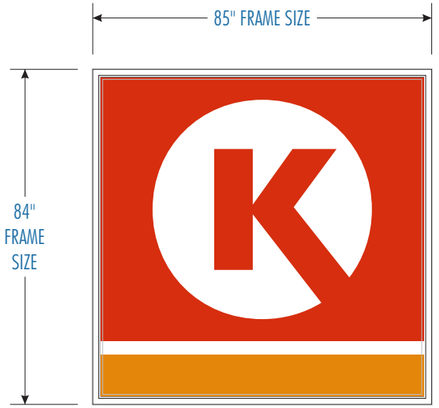


PANEL REFACE ONLY

4" WHITE ABLE ALTERNATOR LEDs OPTIONS:

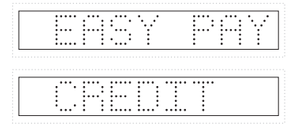

ALL ALTERNATE MESSAGES
MUST BE PROGRAMED PRIOR TO SHIPPING AND INSTALLER-CONFIRMED UPON INSTALL

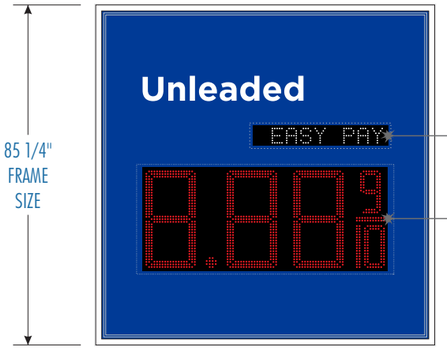

CLEAR WINDOW
4" WHITE ABLE ALTERNATOR LEDs
WINDOW SIZE: 5" x 33 7/8"
1AB04ALTW_9D

CLEAR WINDOW
24" RED ABLE 7 SEGMENT LED's
WINDOW SIZE: 26" x 61.5"

PANEL REFACE ONLY



PANEL REFACE ONLY



NEW EMC

VENTS AND FANS TO MATCH LED MANUFACTURER'S SPECIFICATIONS

Main I.D.

SCALE 1:38


SCOPE OF WORK

B

BUILDING

- Change Big Red channel letters to CK shop sign above center of the entrance
- Remove Big Red sign from the corner of the building
- All other existing faces to remain



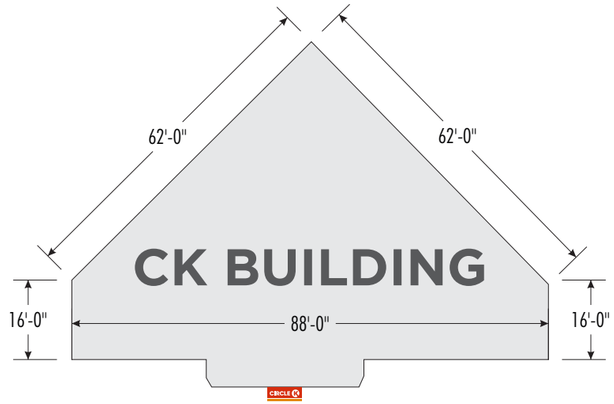

EXISTING

81.85 Sq.Ft



PROPOSED

63.33 Sq.Ft



Building

SCALE: N.T.S.


SCOPE OF WORK

C


CANOPY

- Install (2) new illuminated fuel brand canopy ID signs
- Install new non illuminated tri color ACM
- Install Eyebrow down lighting on canopy fascia
- Paint canopy poles to fuel brand specifications
- Paint bollards to fuel brand specifications
- Paint light poles to fuel brand specifications

EYEBROW DETAILS

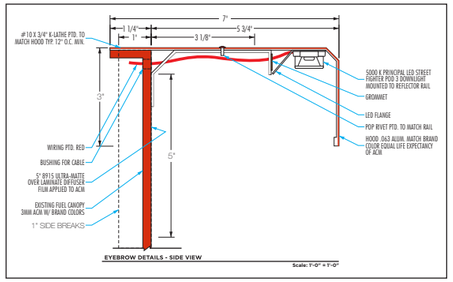


EXISTING

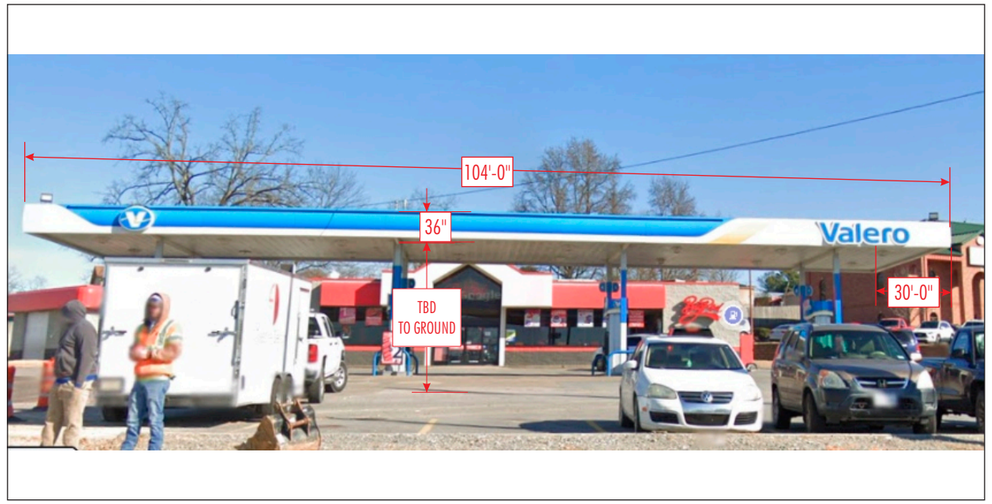

SITE OVERVIEW


36" HEIGHT OF ACM

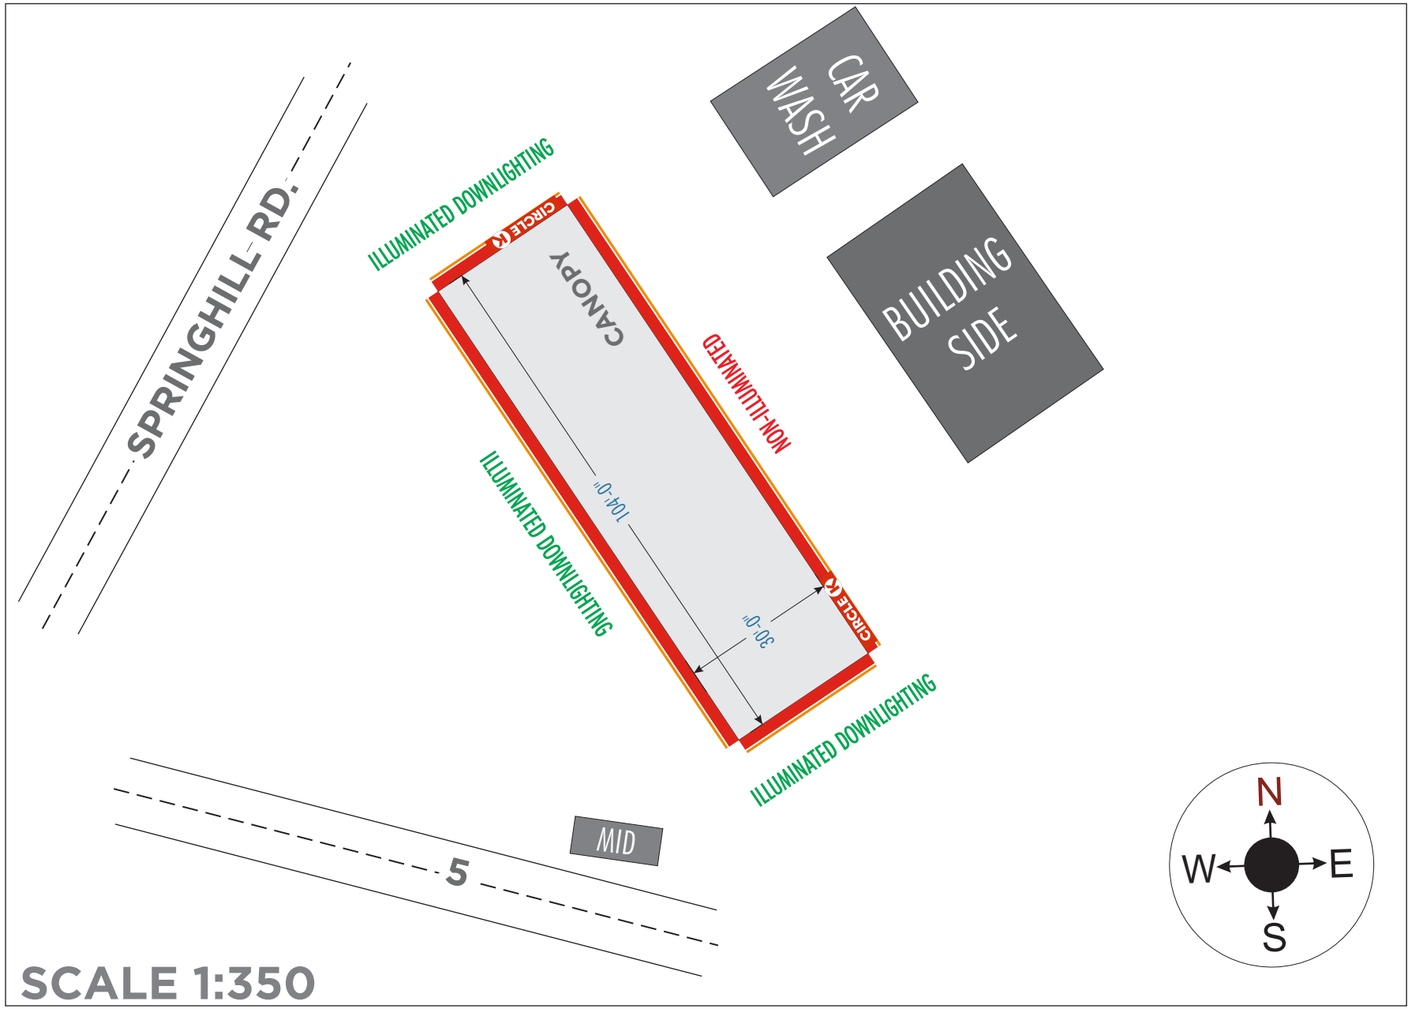

SCALE 1:350

PROPOSED

3'x16' CK ID - 48.00 Sq.Ft.

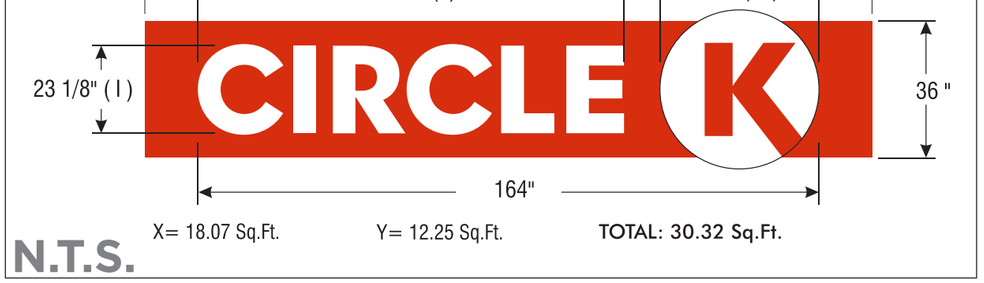

X= 18.07 Sq.Ft. Y= 12.25 Sq.Ft. TOTAL: 30.32 Sq.Ft.

N.T.S.

Canopy

SCOPE OF WORK

D


DISPENSERS & FORECOURT

- Reimage dispensers to fuel brand specifications
- Replace trash cans to fuel brand specifications
- Paint columns & islands to fuel brand specifications
  Paint bollards to fuel brand specifications
- Install pump flags to fuel brand specifications
- Paint light poles to Circle K specifications

EXISTING



PROPOSED

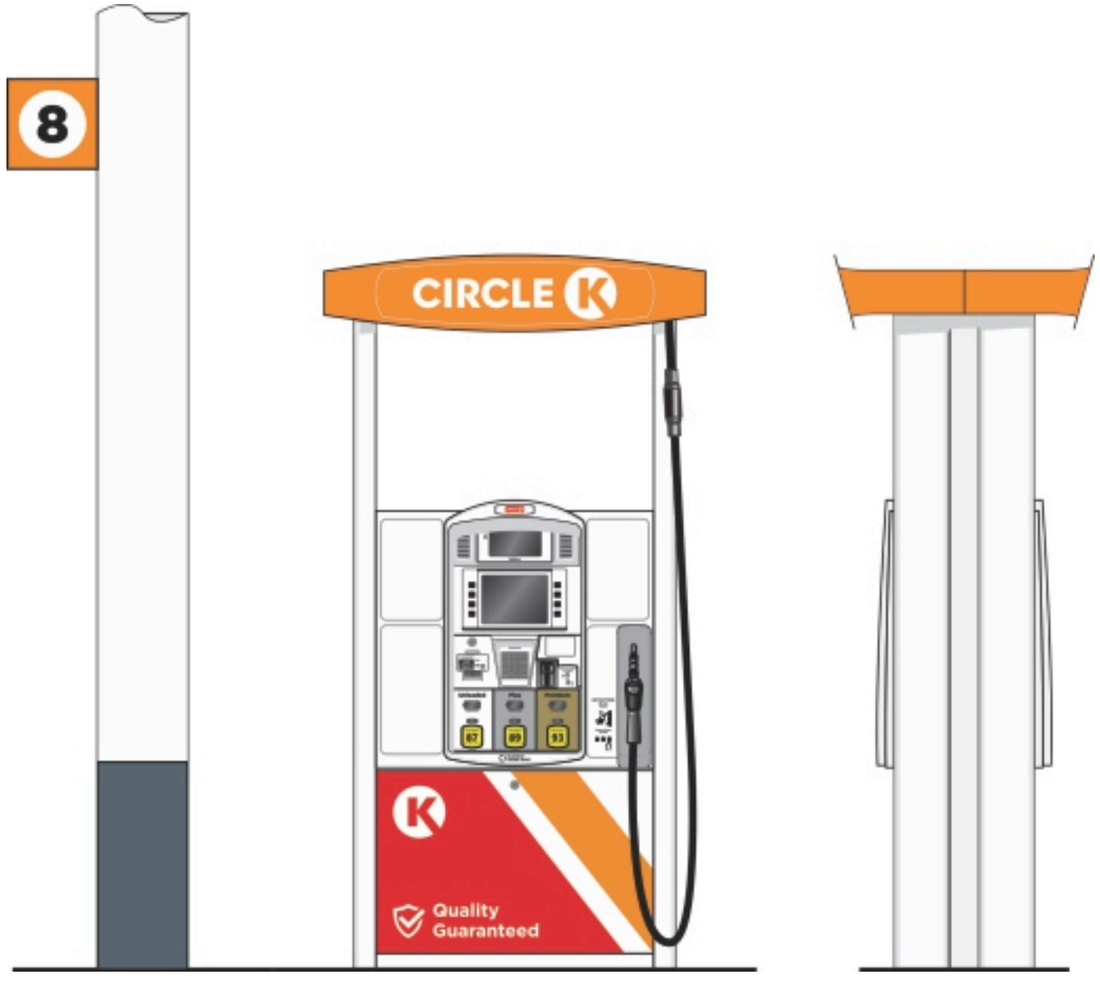


SCOPE OF WORK

D


DISPENSERS & FORECOURT

- Reimage dispensers to fuel brand specifications
- Replace trash cans to fuel brand specifications
- Paint columns & islands to fuel brand specifications
  Paint bollards to fuel brand specifications
- Install pump flags to fuel brand specifications
- Paint light poles to Circle K specifications


CKSPUMP12

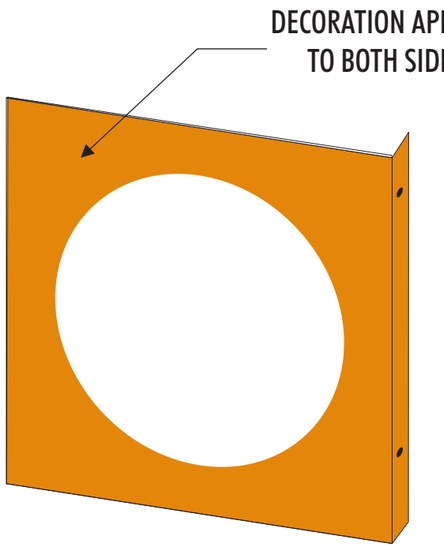

ISOMETRIC VIEW FRONT
WITH SCREENED DECORATION

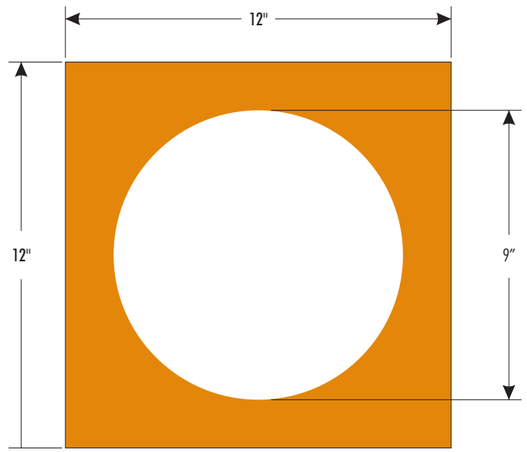

FRONT VIEW

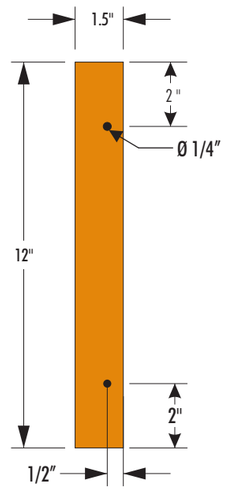

RIGHT VIEW



AS SEEN WITH CKSPUMPN0112
FLAG NUMBERS APPLIED


SCOPE OF WORK

F


DIRECTIONAL

- Directional signs to be installed at drive way entries

F1

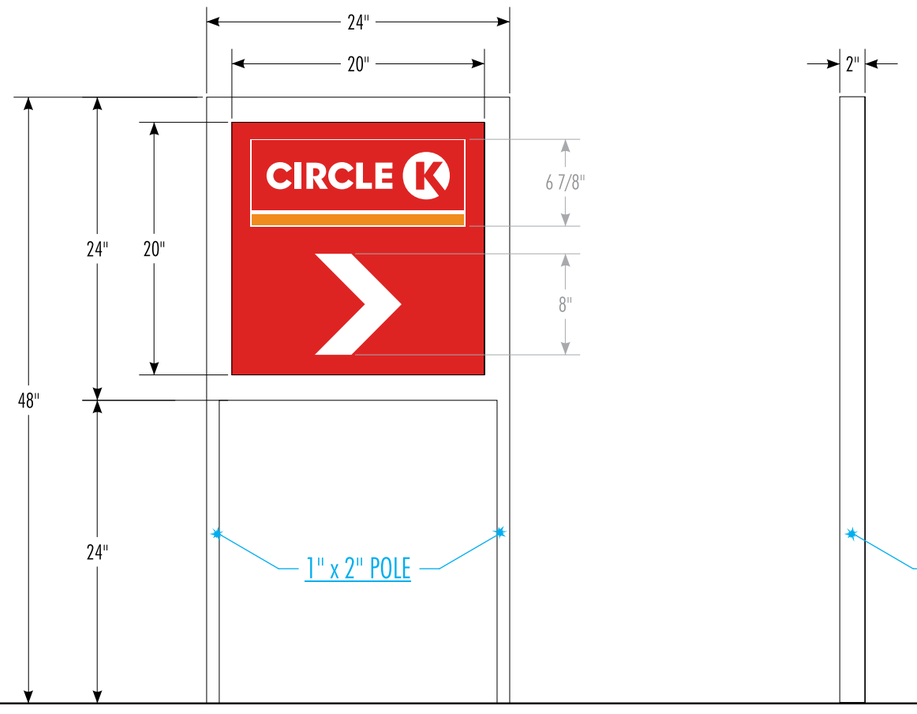

F2

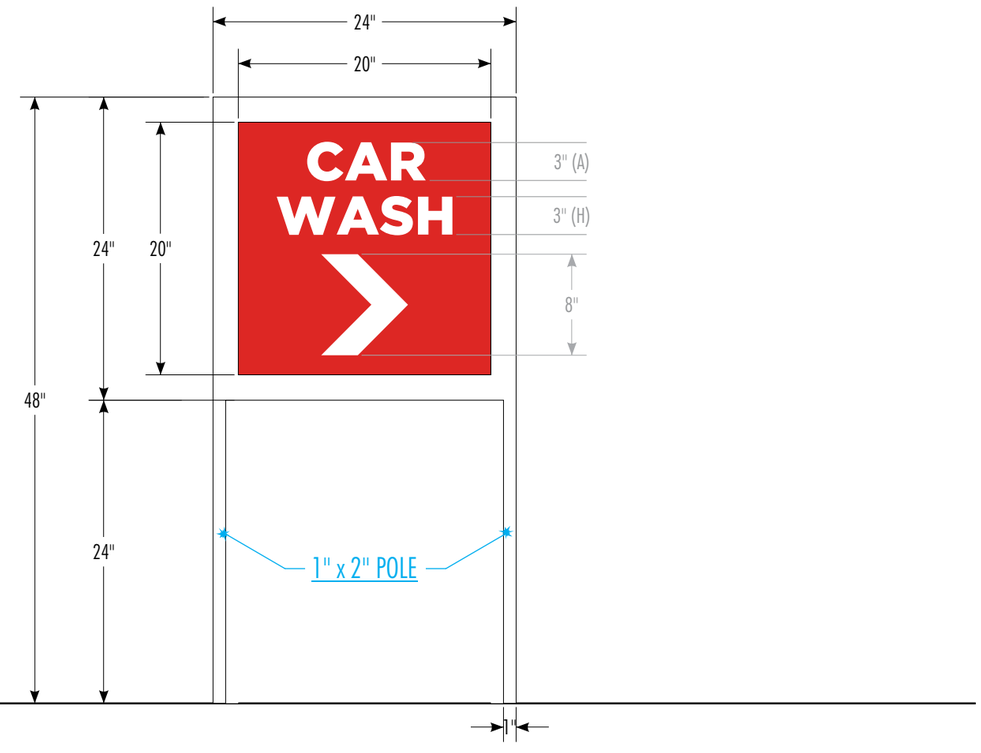



FRONT VIEW

SCALE = 1:16

SCOPE OF WORK

E CAR WASH	• Tear down existing awning • Show "Car Wash" with tri color • Show "exit car wash" with tri color • Reimage Car Wash to fuel brand specifications

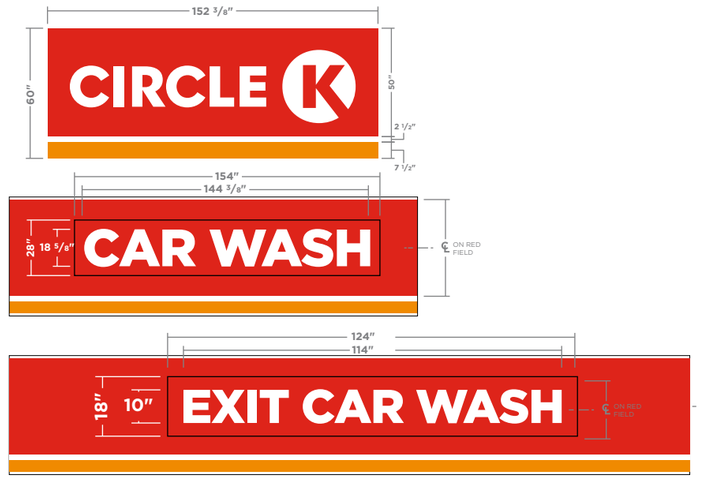

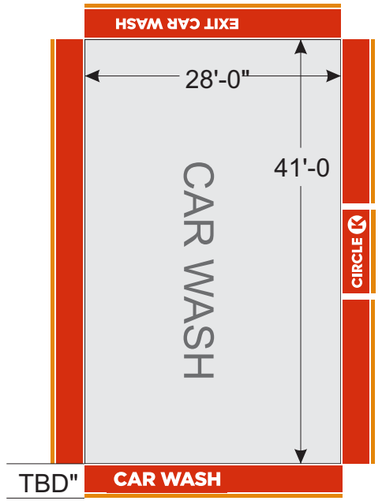

EXISTING

TBD Sq.Ft



PROPOSED


TBD Sq.Ft





Circle K:

Sample	Description	Applied to
	Primary Red - PMS 485 3M - 3630-2553	Building Sign Fascia Car Wash
	Primary Orange - PMS 144 3M - 3630-3534	Building Sign Fascia Column Flags
	Safety Red Sherwin Williams - SW 4081	Building Bollards
	Grays Harbor Sherwin Williams - SW 6236	Canopy Island Base Canopy Bollards High Rise Poles
	White	Building Sign Fascia Light Posts
	Green - PMS 355 3M - 3630-156 "Vivid Green" Vinyl	Diesel Door Skin CK Pricer (Diesel)
	Blue - PMS 287 3M - 3630-157 "Sultan Blue" Vinyl	CK Pricer (Unleaded)
	Egret White Sherwin Williams - SW 7570	Buildings 30" above grade to top of fascia
	Neutral Ground Sherwin Williams - SW 7568	Buildings 30" above grade to top of fascia
	Nuthatch Sherwin Williams - SW 6088	Buildings 30" to grade


Paint Scheme

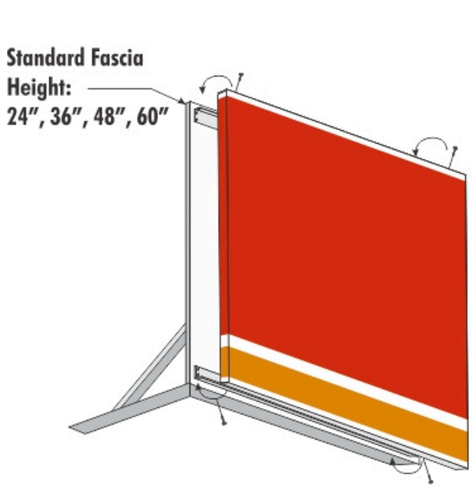


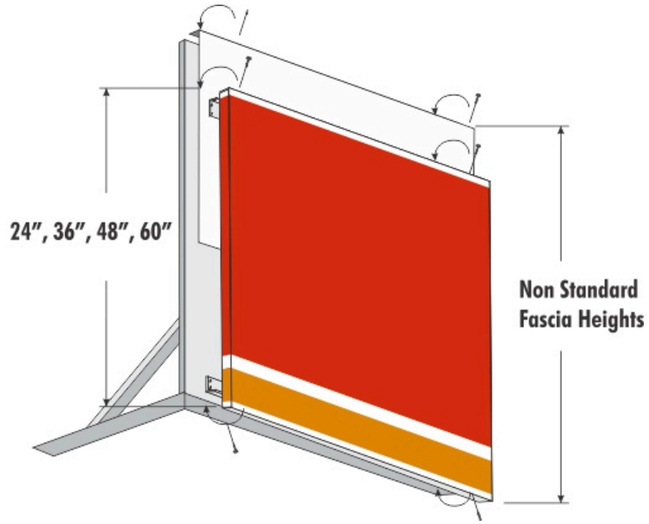

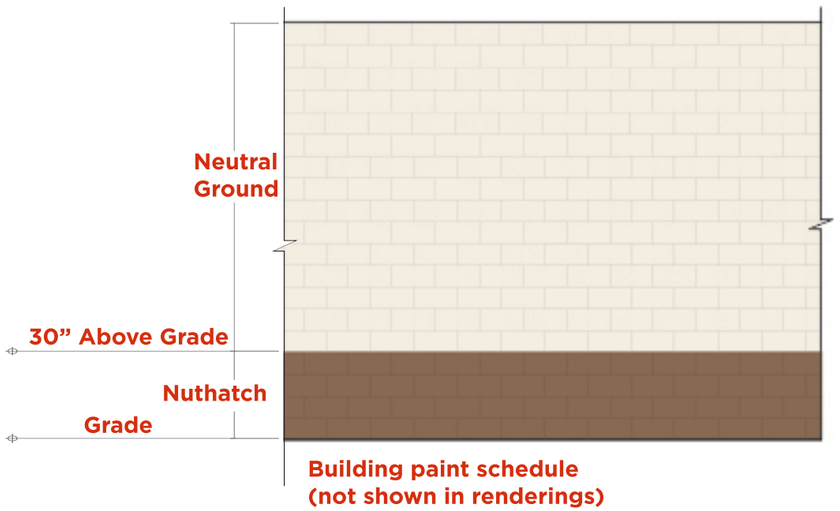


Building paint schedule
(not shown in renderings)
Apply to all sides unless otherwise stated.

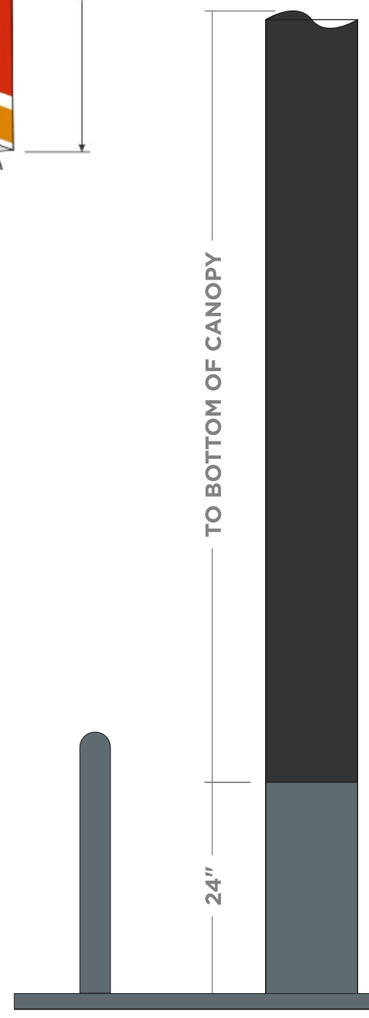


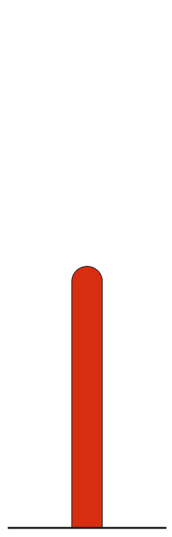

PREFERRED
RAL9016 Shell
Warm White

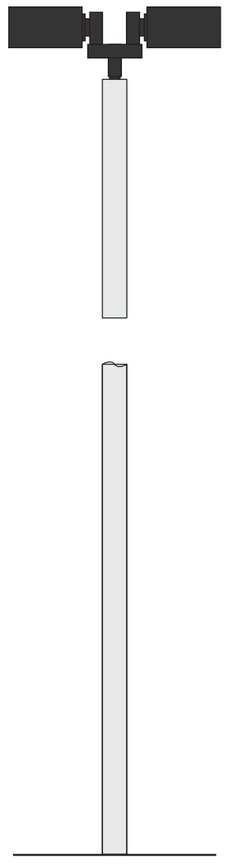

APPROVED EXCEPTIONS
Only for existing light poles that
are duranodic bronze or silver

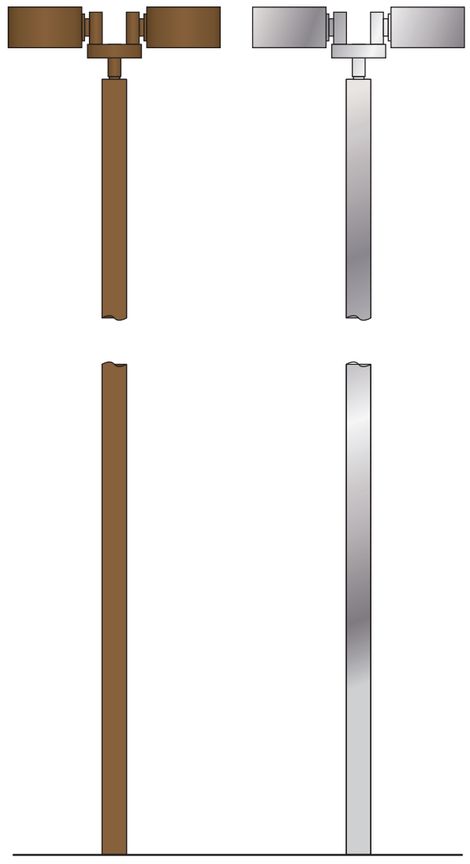

Circle K Paint Specifications