City of Bryant, Arkansas
Community Development
210 SW 3rd Street Bryant, AR 72022
501-943-0943

SIGN PERMIT APPLICATION

Applicants are advised to read the Sign Ordinance prior to completing and signing this form. The Sign Ordinance is available at www.cityofbryant.com under the Planning and Community Development tab.

Note: Electrical Permits may be Required, Please contact the Community Development Office for more information.

Date: 05/05/2023

Sign Co. or Sign Owner

Name Branded Image Group
Address 227 E Emory Road
City, State, Zip Powell,TN 37849
Phone 865-328-6108
Email Address rsmith@brandedimagegroup.com

Property Owner

Name Circle K
Address _____
City, State, Zip _____
Phone _____
Email Address _____

GENERAL INFORMATION

Name of Business Circle K
Address/Location of sign 1611 N Reynolds Rd, Bryant AR 72022
Zoning Classification C2

Please use following page to provide details on the signs requesting approval. Along with information provided on this application, **a Site Plan showing placement of sign(s) and any existing sign(s) on the property is required** to be submitted**. Renderings of the sign(s) showing the correct dimensions is also required** to be submitted with the application. A thirty-five dollar ($35) per sign payment will be collected at the time of permit issuance. According to the Sign Ordinance a fee for and sign variance or special sign permit request shall be one hundred dollars ($100). Additional documentation may be required by Sign Administrator.

READ CAREFULLY BEFORE SIGNING

I Robin Smith, do hereby certify that all information contained within this application is true and correct. I fully understand that the terms of the Sign Ordinance supersede the Sign Administrator's approval and that all signs must fully comply with all terms of the Sign Ordinance regardless of approval. I further certify that the proposed sign is authorized by the owner of the property and that I am authorized by the property owner to make this application. I understand

that no sign may be placed in public right of way. I understand that I must comply with all Building and Electrical Codes and that it is my responsibility to obtain all necessary permits.

Use table below to enter information regarding each sign for approval. Please use each letter to reference each sign rendering.

SIGN	**Type** (Façade, Pole, Monument, other)	**Dimensions** (Height, Length, Width)	**Sqft** (Measured in whole as rectangle)	**Height of Sign** (Measured from lot surface)		Column for Admin Certifying Approval
				Top of Sign	Bottom of Sign	
A	MID POLE	260'h 85 1/2w	164.91			
B	Building	60h 152 3/8h	63.33			
C	Canopy	36h 192w				
E	Directionals	48h 29w				
F						
G						



1611 North Reynolds Road
Bryant, AR 72022

SITE# 130

VALERO/BIG RED TO CIRCLE K

DATE: 04/24/2023 (VB/OC)(OC)

CK_130_NORTH_REYNOLDS_ROAD_BRYANT_AR_E

Sign Resource IDENTITY GROUP


Los Angeles • Knoxville

800-423-4283

www.SignResource.com

SCOPE OF WORK

A **MID**	• Reface Valero to CK • Reface pricer cabinet to Unleaded / Diesel • Reface Big Red to Amenity panel • Baskin Robbins to remain • Replace letter board with EMC sign • Install New 24" ABLE LEDs and 4" Toggle • Install LED retrofit lighting in all existing cabinets • Repaint existing cabinet, retainers, and poles to fuel brand specifications • Repaint existing cabinet, retainers, & poles to Circle K specs.
B **BUILDING**	• Remove Big Red signs • Install new CK shop sign center at the peak of the Building • Reface Big Red sign under the Baskin Robbins sign to FreshFood
C **CANOPY**	• Install (2) new illuminated fuel brand canopy ID sign • Install new Non illuminated ACM • Install illuminated eyebrow lighting • Paint canopy poles to fuel brand specifications • Paint bollards to fuel brand specifications • Paint light poles to fuel brand specifications
D **DISPENSERS & FORECOURT**	• Reimage dispensers to fuel brand specifications • Replace trash cans to fuel brand specifications • Paint columns & islands to fuel brand specifications • Paint bollards to fuel brand specifications • Install pump flags to fuel brand specifications • Paint light poles to Circle K specifications
E **CAR WASH**	• Remove Awning • Install new Tri color ACM around Carwash
F **DIRECTIONAL**	• Directional signs to be installed at drive way entries

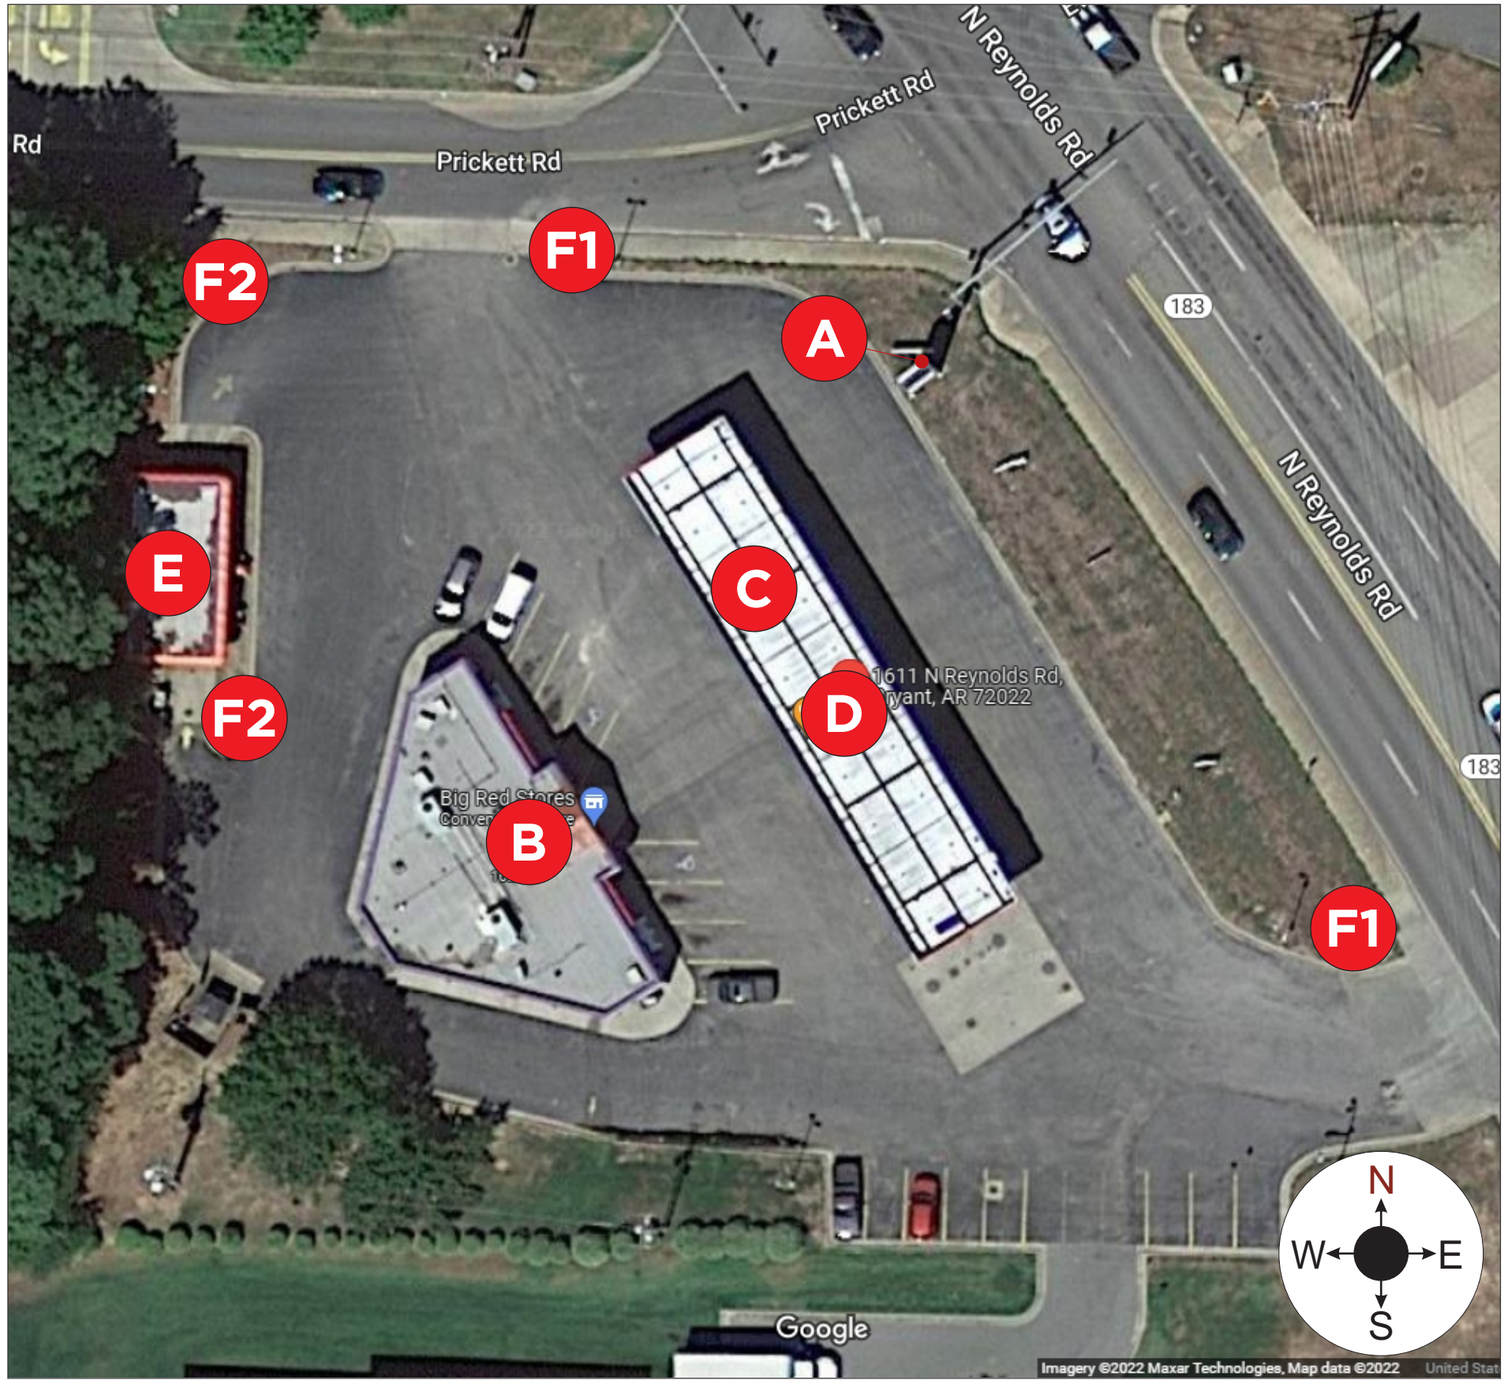

SRE APPROVED SURVEY REQUIRED PRIOR TO MANUFACTURING.

THIS RENDERING IS FOR REFERENCE AND PERMITTING PURPOSES ONLY
ANY SEPARATE OR OPTIONAL COMPONENTS MUST BE ORDERED SEPARATELY

ALL ELECTRICAL SIGNS WILL COMPLY WITH UL 48 – UL FILE #E46729

Site Overview

SCOPE OF WORK

A MID	Reface Valero to CK Reface pricer cabinet to Unleaded / Diesel Reface Big Red to Car Wash Baskin Robbins to remain Replace letter board with EMC sign Install New 24" ABLE LEDs and 4" Toggle Install LED retrofit lighting in all existing cabinets Repaint existing cabinet, retainers, and poles to fuel brand specifications Repaint existing cabinet, retainers, & poles to Circle K specs.

PRODUCT COPY:

WHITE COPY ON OPAQUE BACKGROUND

6" Unleaded

6" Diesel

SRE APPROVED SURVEY REQUIRED PRIOR TO MANUFACTURING.

NOTE: NEED A SURVEY TO CONFIRM MEASUREMENTS

4" WHITE ABLE ALTERNATOR LEDs OPTIONS:

EASY PAY

CREDIT

ALL ALTERNATE MESSAGES
MUST BE PROGRAMED PRIOR TO SHIPPING AND INSTALLER-CONFIRMED UPON INSTALL

EXISTING 164.91 Sq.Ft



EXISTING LEDs SIZES: UNSPECIFIED SIZE AND BRAND


(subject to confirmation)

PROPOSED 164.91 Sq.Ft



PROPOSED LEDs SIZES: NEW 24" RED/GREEN ABLE 7-SEG. LEDs

SIZES SUBJECT TO FINAL FIELD CONFIRMATION PRIOR TO MANUFACTURING

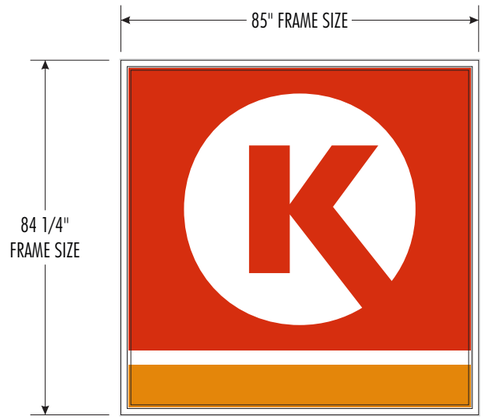


PANEL REFACE ONLY

PANEL REFACE ONLY



PANEL REFACE ONLY

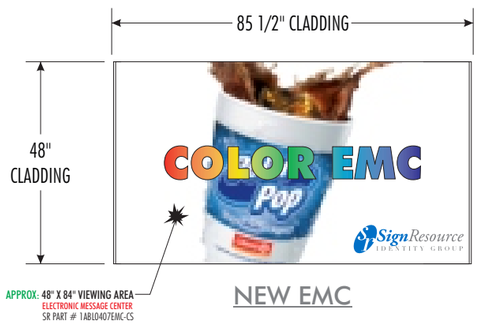

NEW EMC

Main I.D.

SCALE = 1:36

SCOPE OF WORK

B

BUILDING

- Remove Big Red signs
- Install new CK shop sign center at the peak of the Building
- Reface Big Red sign under the Baskin Robbins sign to FreshFood

EXISTING

163.69 Sq.Ft






PROPOSED

63.33 Sq.Ft



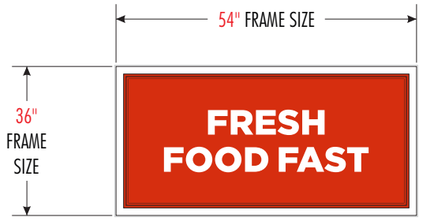

Building

SCOPE OF WORK


C

CANOPY

- Install (2) new illuminated fuel brand canopy ID sign
- Install new Non illuminated ACM
- Install illuminated eyebrow lighting
- Paint canopy poles to fuel brand specifications
- Paint bollards to fuel brand specifications
- Paint light poles to fuel brand specifications

SITE OVERVIEW

36” HEIGHT OF ACM

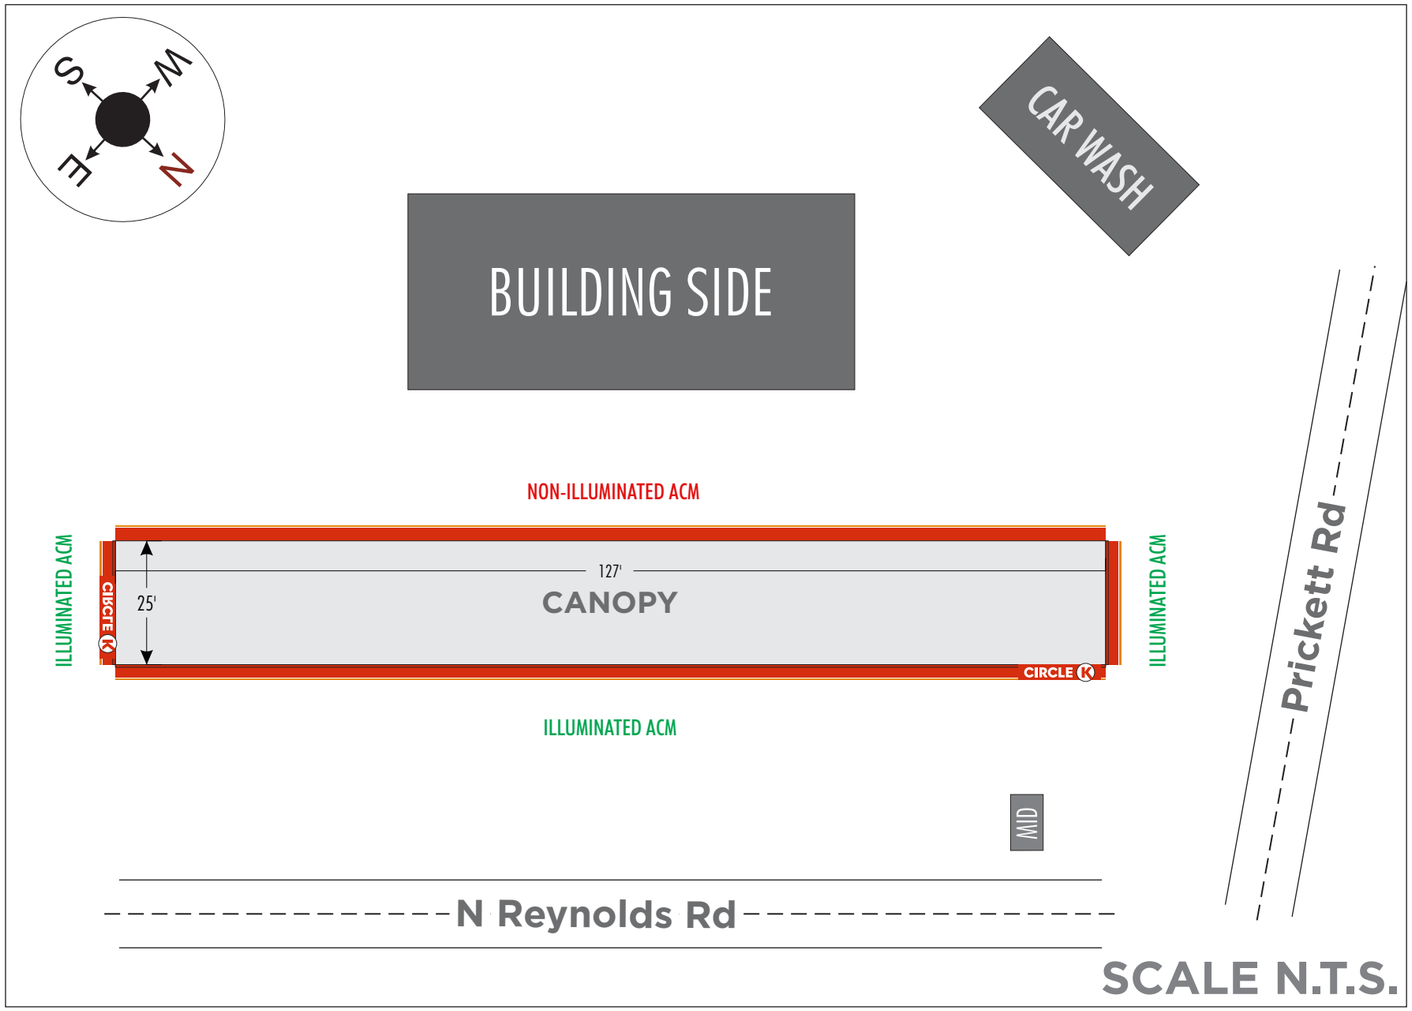


SCALE N.T.S.

EXISTING




PROPOSED

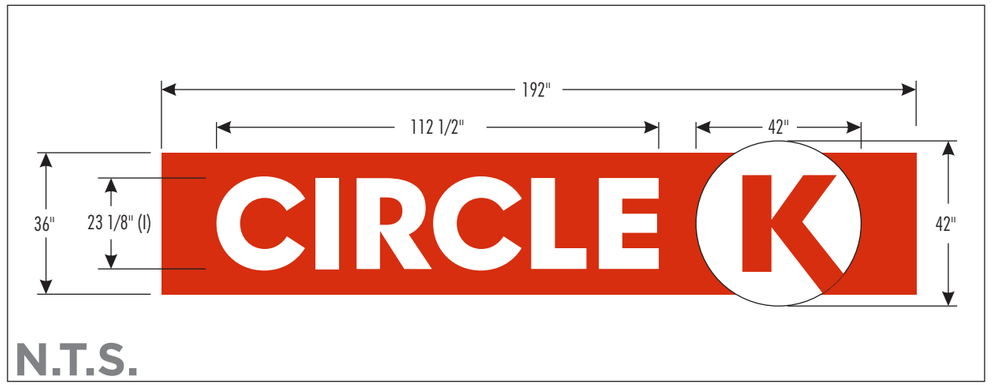

N.T.S.

EYEBROW DETAILS

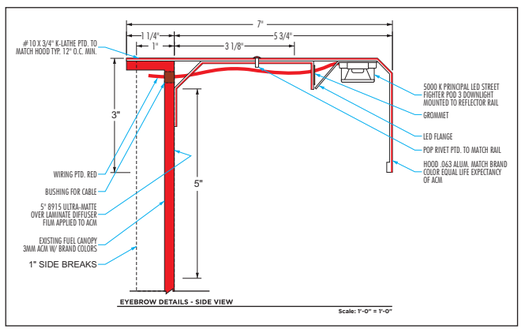

Canopy

SCOPE OF WORK

D


DISPENSERS & FORECOURT

- Reimage dispensers to fuel brand specifications
- Replace trash cans to fuel brand specifications
- Paint columns & islands to fuel brand specifications
- Paint bollards to fuel brand specifications
- Install pump flags to fuel brand specifications
- Paint light poles to Circle K specifications

EXISTING



PROPOSED

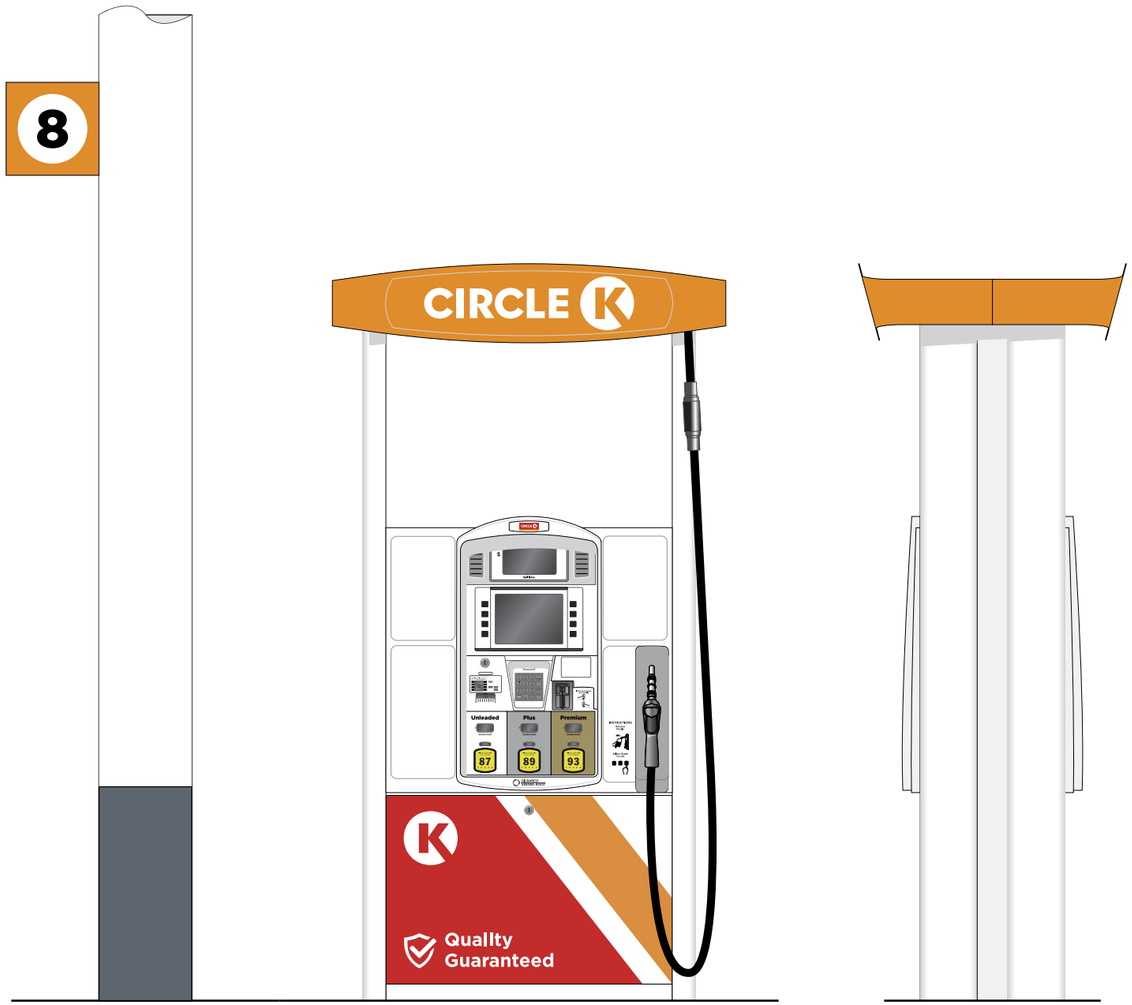

SCOPE OF WORK

D


DISPENSERS & FORECOURT

- Reimage dispensers to fuel brand specifications
- Replace trash cans to fuel brand specifications
- Paint columns & islands to fuel brand specifications
- Paint bollards to fuel brand specifications
- Install pump flags to fuel brand specifications
- Paint light poles to Circle K specifications

EXISTING




PROPOSED

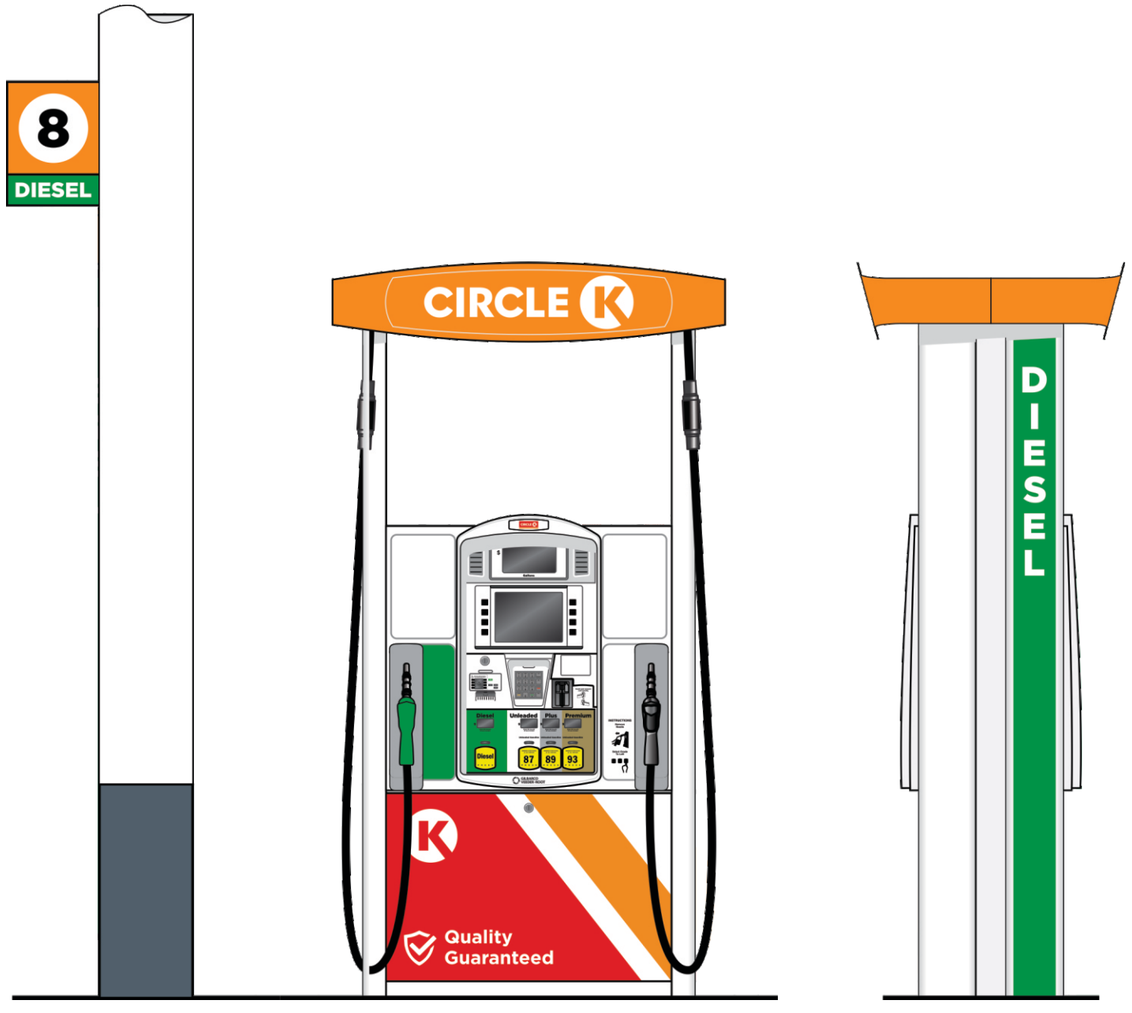


D


COLOR SPECIFICATIONS
AND ARTWORK TO BE VERIFIED

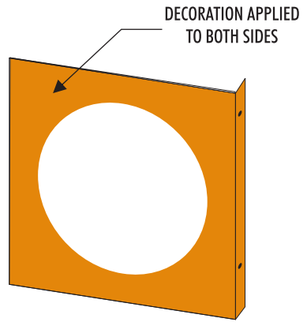

ISOMETRIC VIEW FRONT
WITH SCREENED DECORATION

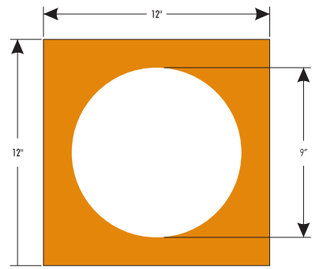

FRONT VIEW

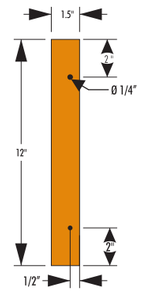


RIGHT VIEW




AS SEEN WITH CKSPUMPN0112
FLAG NUMBERS APPLIED


CKSPUMPD16

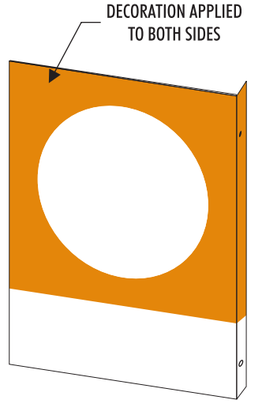

ISOMETRIC VIEW FRONT
WITH SCREENED DECORATION

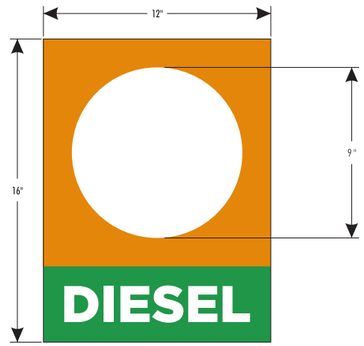

FRONT VIEW

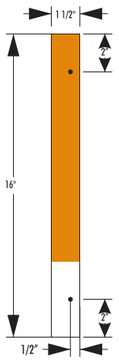

RIGHT VIEW



AS SEEN WITH CKSPUMPN0112
FLAG NUMBERS APPLIED


SCOPE OF WORK

F


DIRECTIONAL

- Directional signs to be installed at drive way entries

F1

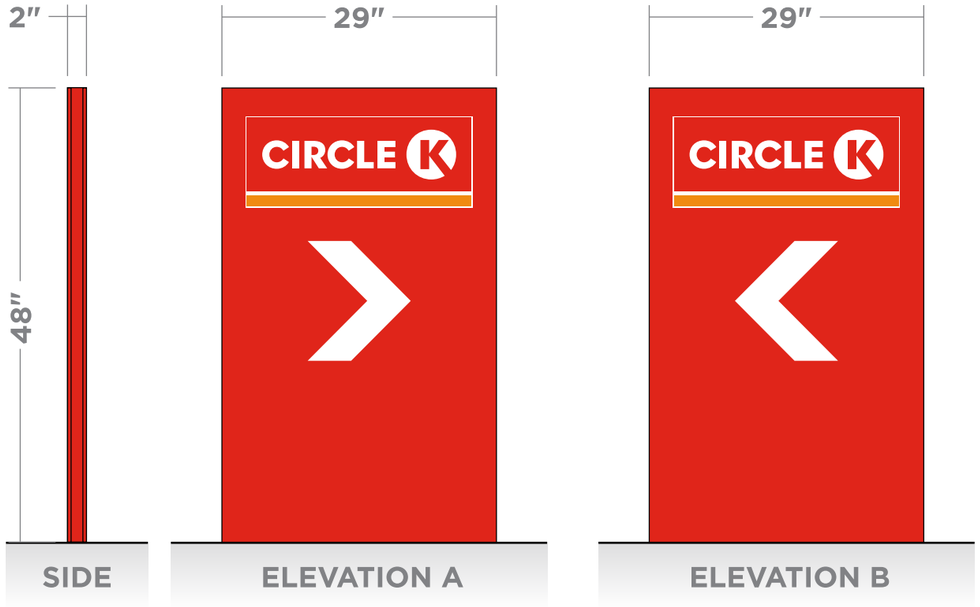

F2

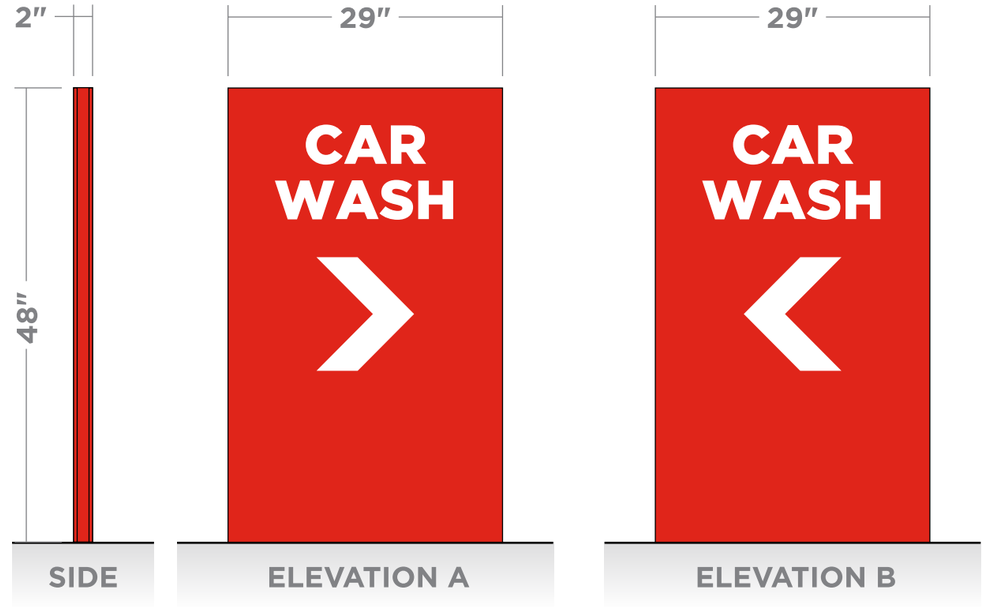

CK Directional

SCALE = 1:16

SCOPE OF WORK

E

CAR WASH

- Remove Awning
- Install new Tri color ACM around Carwash

EXISTING


0 Sq.Ft




PROPOSED

23.25 Sq.Ft



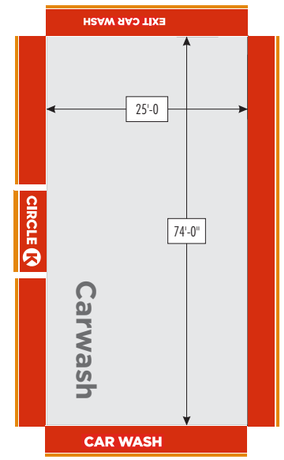



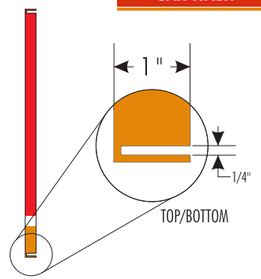

FRONT VIEW

SIDE VIEW







Car Wash


Circle K:


Sample	Description	Applied to
	Primary Red - PMS 485 3M - 3630-2553	Building Sign Fascia Car Wash
	Primary Orange - PMS 144 3M - 3630-3534	Building Sign Fascia Column Flags
	Safety Red Sherwin Williams - SW 4081	Building Bollards
	Grays Harbor Sherwin Williams - SW 6236	Canopy Island Base Canopy Bollards High Rise Poles
	White	Building Sign Fascia Light Posts
	Green - PMS 355 3M - 3630-156 "Vivid Green" Vinyl	Diesel Door Skin CK Pricer (Diesel)
	Blue - PMS 287 3M - 3630-157 "Sultan Blue" Vinyl	CK Pricer (Unleaded)
	Egret White Sherwin Williams - SW 7570	Buildings 30" above grade to top of fascia
	Neutral Ground Sherwin Williams - SW 7568	Buildings 30" above grade to top of fascia
	Nuthatch Sherwin Williams - SW 6088	Buildings 30" to grade

Paint Scheme

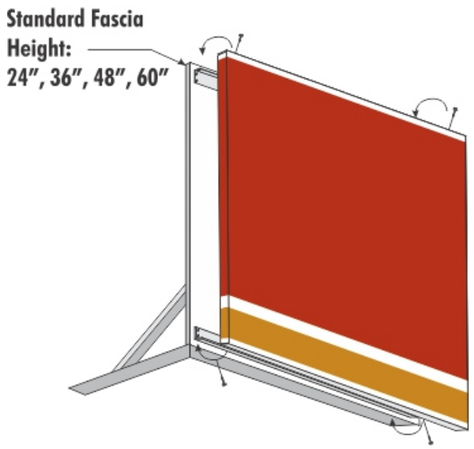

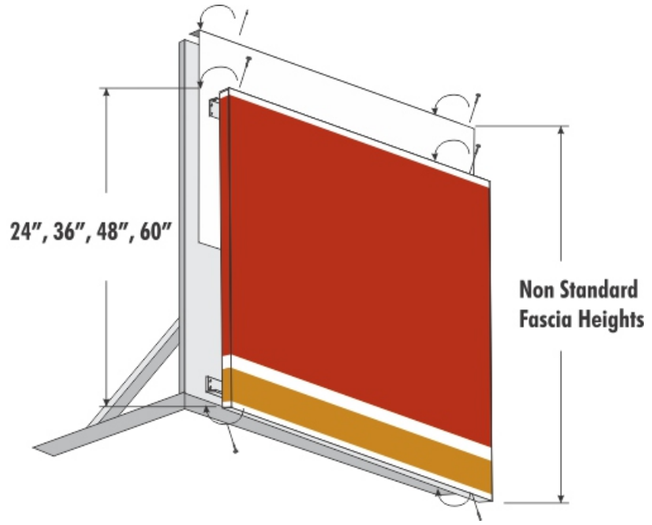

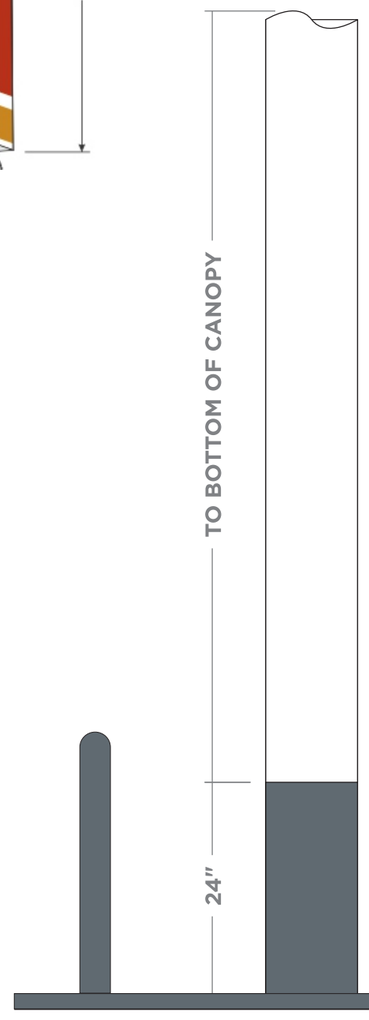

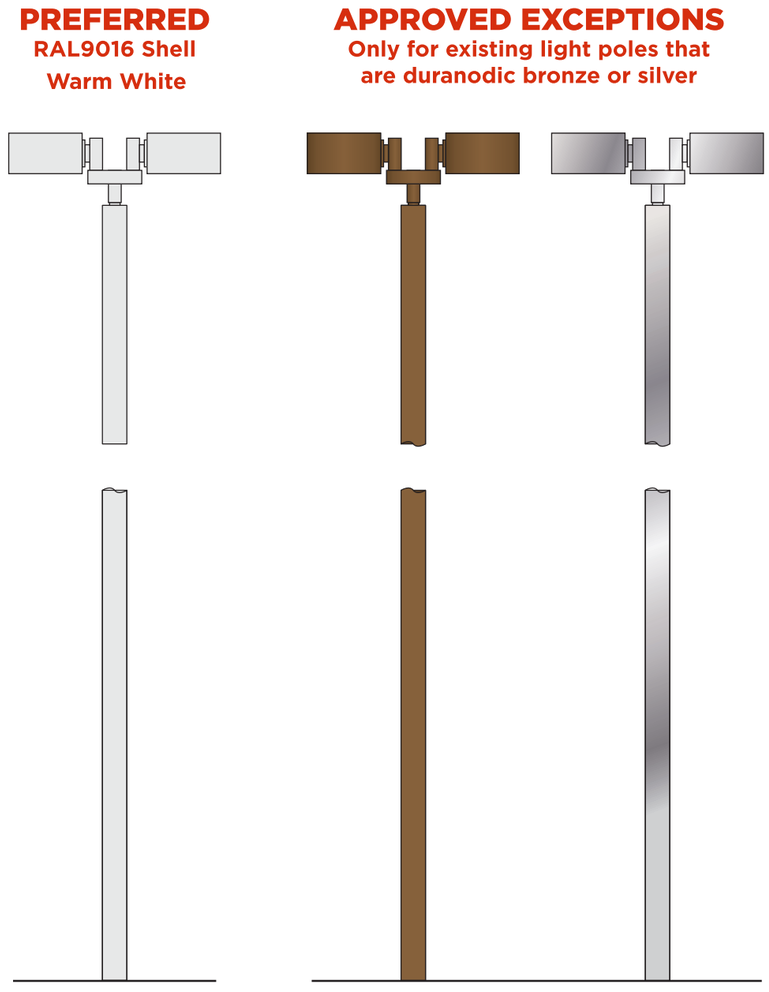

Circle K Paint Specifications