


1611 North Reynolds Road
Bryant, AR 72022

# SITE# 130

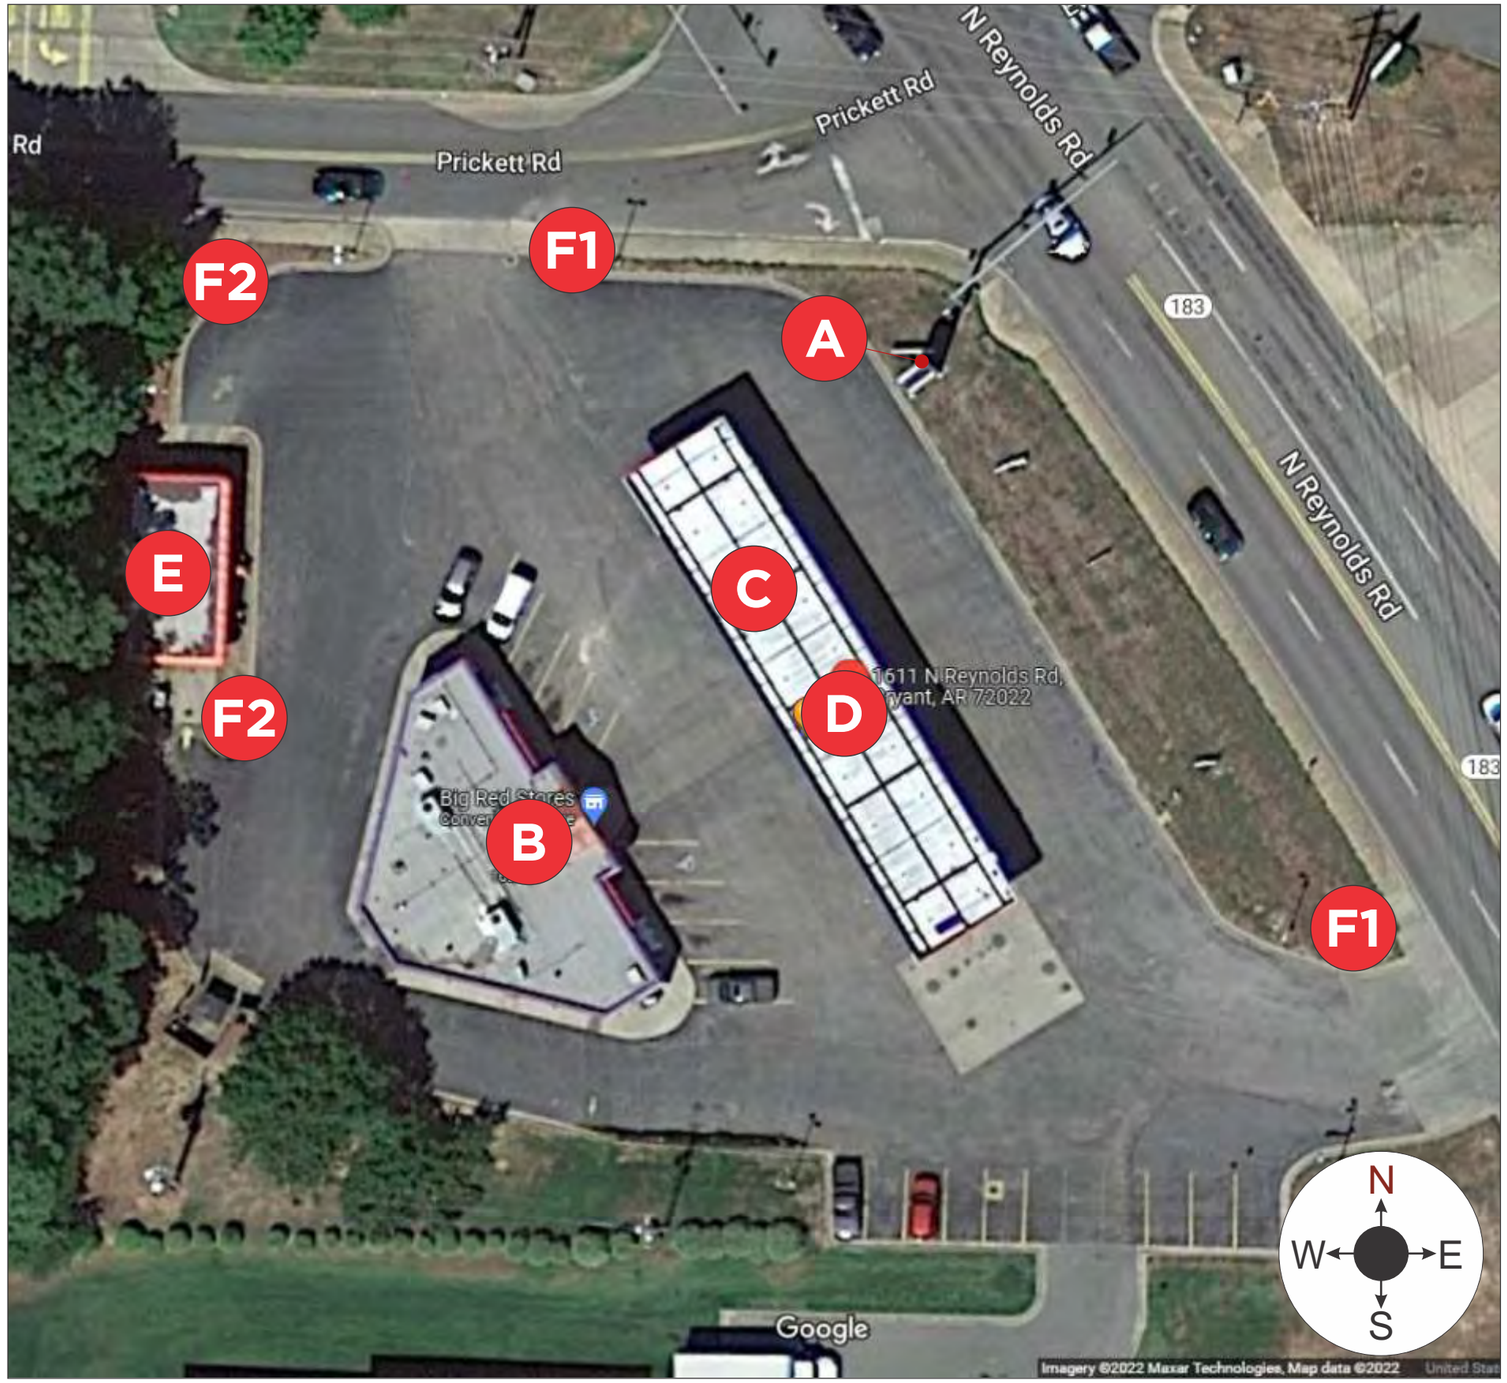
## VALERO/BIG RED TO CIRCLE K

DATE: 05/12/2023 (OM)
CK_130_NORTH_REYNOLDS_ROAD_BRYANT_AR_F

Sign Resource IDENTITY GROUP
Los Angeles • Knoxville
800-423-4283
www.SignResource.com

# SCOPE OF WORK

| | |
|---|---|
| A **MID** | • Reface Valero to CK<br>• Reface pricer cabinet to Unleaded / Diesel<br>• Reface Big Red to Amenity panel<br>• Baskin Robbins to remain<br>• Replace letter board with EMC sign<br>• Install New 24" ABLE LEDs and 4" Toggle<br>• Install LED retrofit lighting in all existing cabinets<br>• Repaint existing cabinet, retainers, and poles to fuel brand specifications<br>• Repaint existing cabinet, retainers, & poles to Circle K specs. |
| B **BUILDING** | • Remove Big Red signs<br>• Install new CK shop sign center at the peak of the Building<br>• Reface Big Red sign under the Baskin Robbins sign to FreshFood |
| C **CANOPY** | • Install (2) new illuminated fuel brand canopy ID sign<br>• Install new Non illuminated ACM<br>• Install illuminated eyebrow lighting<br>• Paint canopy poles to fuel brand specifications<br>• Paint bollards to fuel brand specifications<br>• Paint light poles to fuel brand specifications |
| D **DISPENSERS & FORECOURT** | • Reimage dispensers to fuel brand specifications<br>• Replace trash cans to fuel brand specifications<br>• Paint columns & islands to fuel brand specifications<br>• Paint bollards to fuel brand specifications<br>• Install pump flags to fuel brand specifications<br>• Paint light poles to Circle K specifications |
| E **CAR WASH** | • Remove Awning<br>• Install new Tri color ACM around Carwash |
| F **DIRECTIONAL** | • Directional signs to be installed at drive way entries |




**SRE APPROVED SURVEY REQUIRED PRIOR TO MANUFACTURING.**

THIS RENDERING IS FOR REFERENCE AND PERMITTING PURPOSES ONLY
ANY SEPARATE OR OPTIONAL COMPONENTS MUST BE ORDERED SEPARATELY

ALL ELECTRICAL SIGNS WILL COMPLY WITH UL 48 – UL FILE #E46729

# Site Overview

## SCOPE OF WORK

| | |
|---|---|
| A<br>MID | Reface Valero to CK<br>Reface pricer cabinet to Unleaded / Diesel<br>Reface Big Red to Car Wash<br>Baskin Robbins to remain<br>Replace letter board with EMC sign<br>Install New 24" ABLE LEDs and 4" Toggle<br>Install LED retrofit lighting in all existing cabinets<br>Repaint existing cabinet, retainers, and poles to fuel brand specifications<br>Repaint existing cabinet, retainers, & poles to Circle K specs. |

**PRODUCT COPY:**

WHITE COPY ON OPAQUE BACKGROUND

6" Unleaded

6" Diesel

**SRE APPROVED SURVEY REQUIRED PRIOR TO MANUFACTURING.**

NOTE: NEED A SURVEY TO CONFIRM MEASUREMENTS

4" WHITE ABLE ALTERNATOR LEDs OPTIONS:

EASY PAY

CREDIT

ALL ALTERNATE MESSAGES
MUST BE PROGRAMED PRIOR TO SHIPPING AND INSTALLER-CONFIRMED UPON INSTALL

## EXISTING 164.91 Sq.Ft




EXISTING LEDs SIZES: UNSPECIFIED SIZE AND BRAND

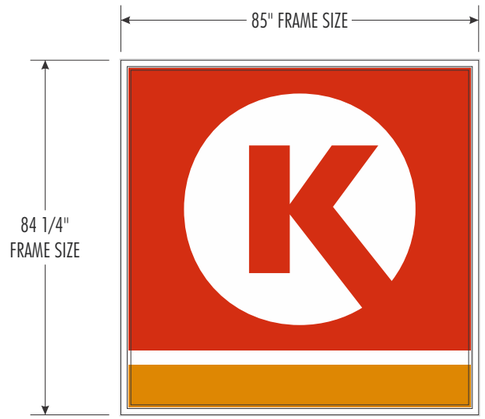
(subject to confirmation)

## PROPOSED 164.91 Sq.Ft




PROPOSED LEDs SIZES: NEW 24" RED/GREEN ABLE 7-SEG. LEDs

SIZES SUBJECT TO FINAL FIELD CONFIRMATION PRIOR TO MANUFACTURING




PANEL REFACE ONLY




PANEL REFACE ONLY




PANEL REFACE ONLY




NEW EMC

# Main I.D.

SCALE = 1:36

## SCOPE OF WORK

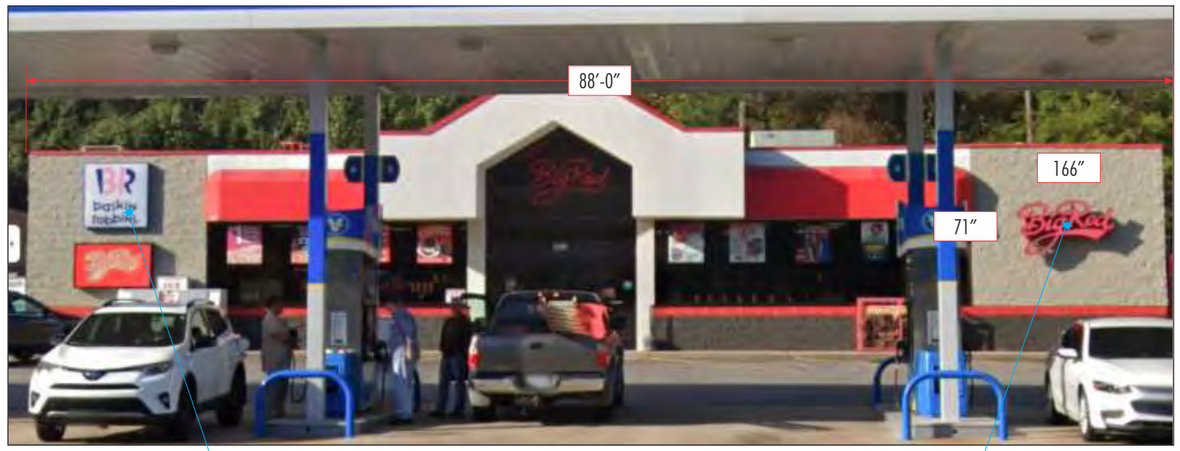
B

**BUILDING**

- Remove Big Red signs
- Install new CK shop sign center at the peak of the Building
- Reface Big Red sign under the Baskin Robbins sign to FreshFood

## EXISTING

**163.69** Sq.Ft









## PROPOSED

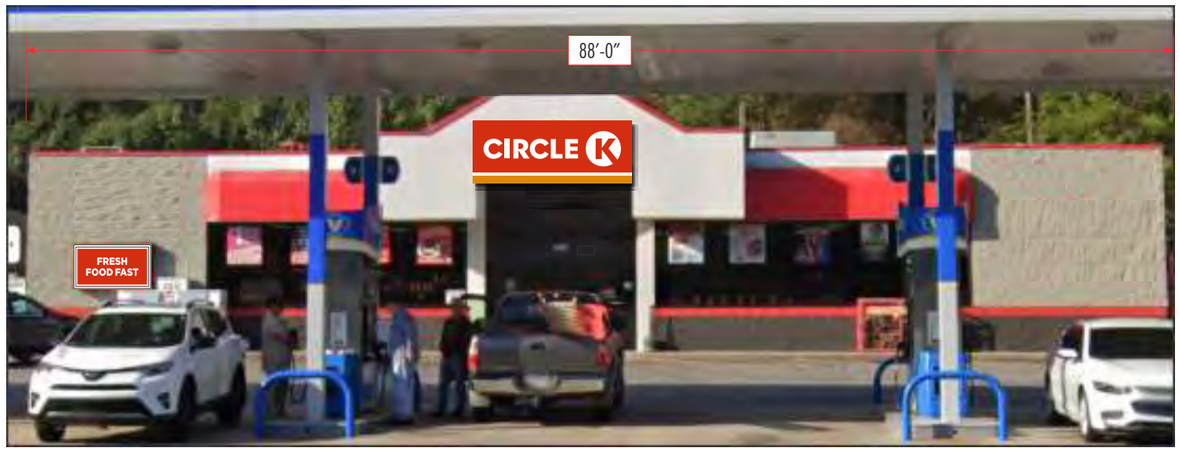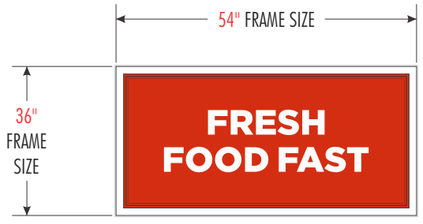**63.33** Sq.Ft




# Building

## SCOPE OF WORK

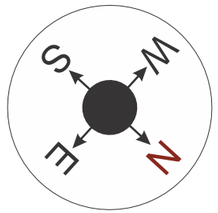
C

**CANOPY**

- Install (2) new illuminated fuel brand canopy ID sign
- Install new Non illuminated ACM
- Install illuminated eyebrow lighting
- Paint canopy poles to fuel brand specifications
- Paint bollards to fuel brand specifications
- Paint light poles to fuel brand specifications

## SITE OVERVIEW

**36”** HEIGHT OF ACM




CAR WASH

BUILDING SIDE

NON-ILLUMINATED ACM

ILLUMINATED ACM

127'

25'

CANOPY

CIRCLE K

ILLUMINATED ACM

ILLUMINATED ACM

MID

Prickett Rd

N Reynolds Rd

SCALE N.T.S.

## EXISTING

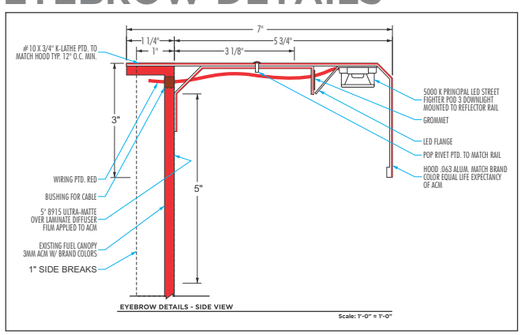



## PROPOSED




N.T.S.

## EYEBROW DETAILS




# Canopy

## SCOPE OF WORK

D

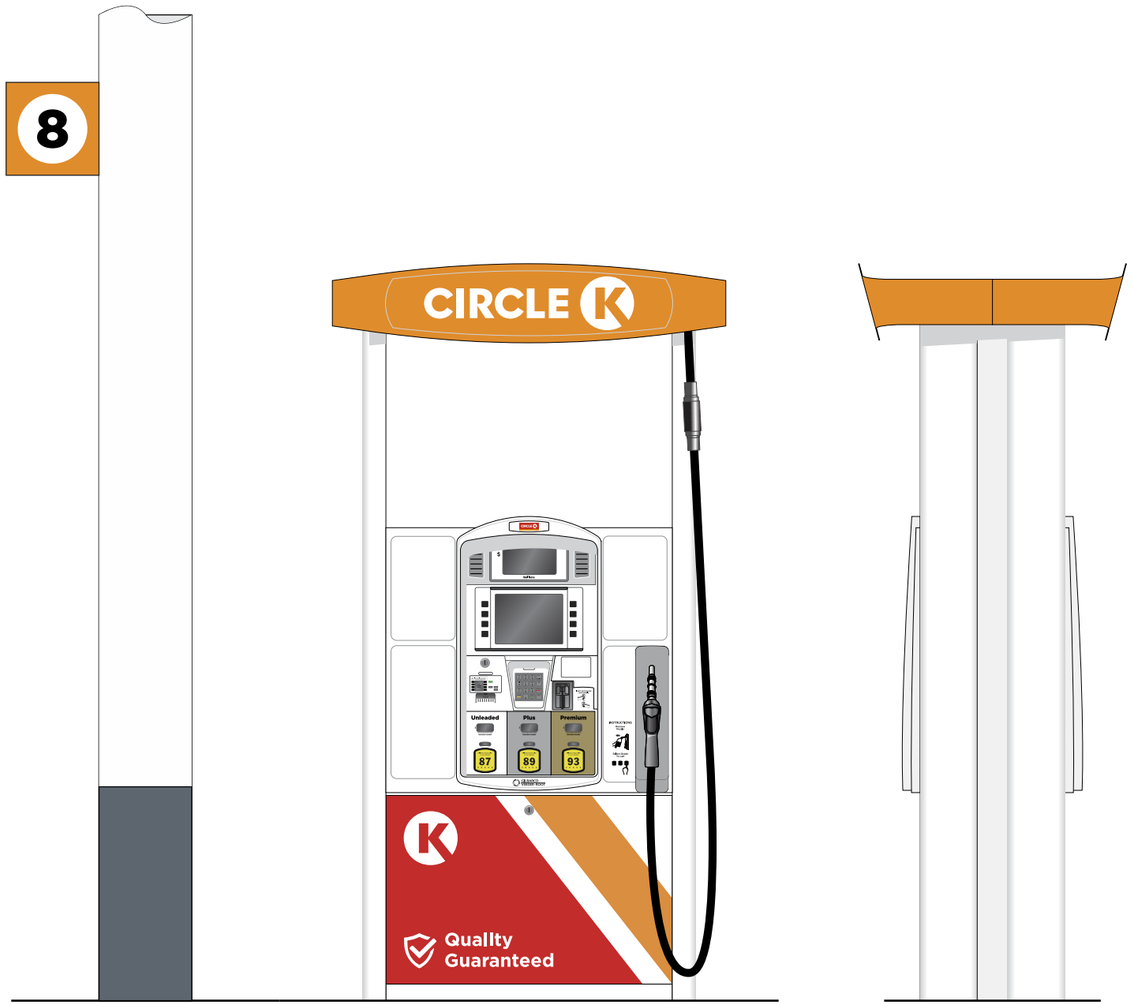
**DISPENSERS & FORECOURT**

- Reimage dispensers to fuel brand specifications
- Replace trash cans to fuel brand specifications
- Paint columns & islands to fuel brand specifications
- Paint bollards to fuel brand specifications
- Install pump flags to fuel brand specifications
- Paint light poles to Circle K specifications

# EXISTING




# PROPOSED



## SCOPE OF WORK

D

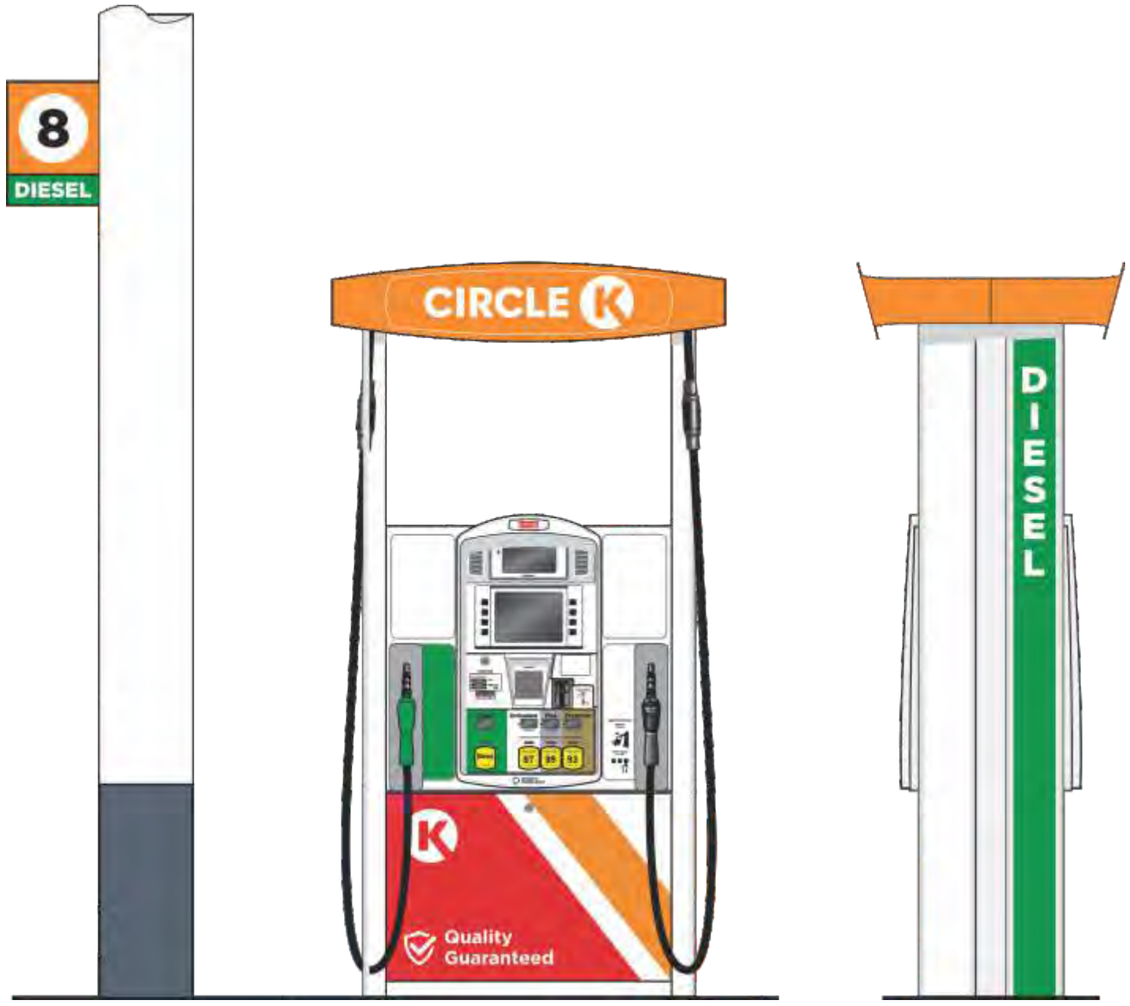
### DISPENSERS & FORECOURT

- Reimage dispensers to fuel brand specifications
- Replace trash cans to fuel brand specifications
- Paint columns & islands to fuel brand specifications
- Paint bollards to fuel brand specifications
- Install pump flags to fuel brand specifications
- Paint light poles to Circle K specifications

## EXISTING





## PROPOSED





# Dispensers & Forecourt

D

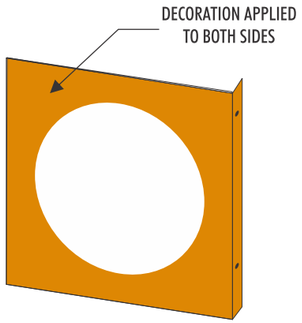
COLOR SPECIFICATIONS
AND ARTWORK TO BE VERIFIED



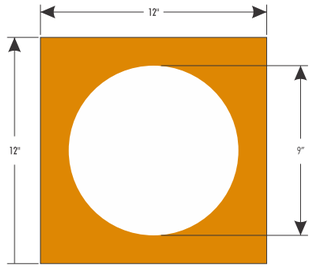
ISOMETRIC VIEW FRONT
WITH SCREENED DECORATION




FRONT VIEW

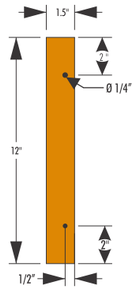



RIGHT VIEW





AS SEEN WITH CKSPUMPN0112
FLAG NUMBERS APPLIED


## CKSPUMPD16

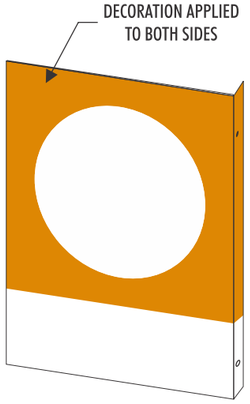

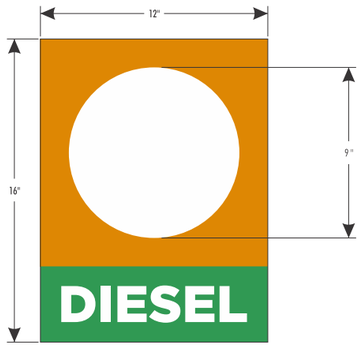
ISOMETRIC VIEW FRONT
WITH SCREENED DECORATION




FRONT VIEW

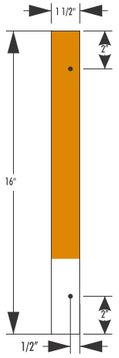


RIGHT VIEW





AS SEEN WITH CKSPUMPN0112
FLAG NUMBERS APPLIED

## SCOPE OF WORK

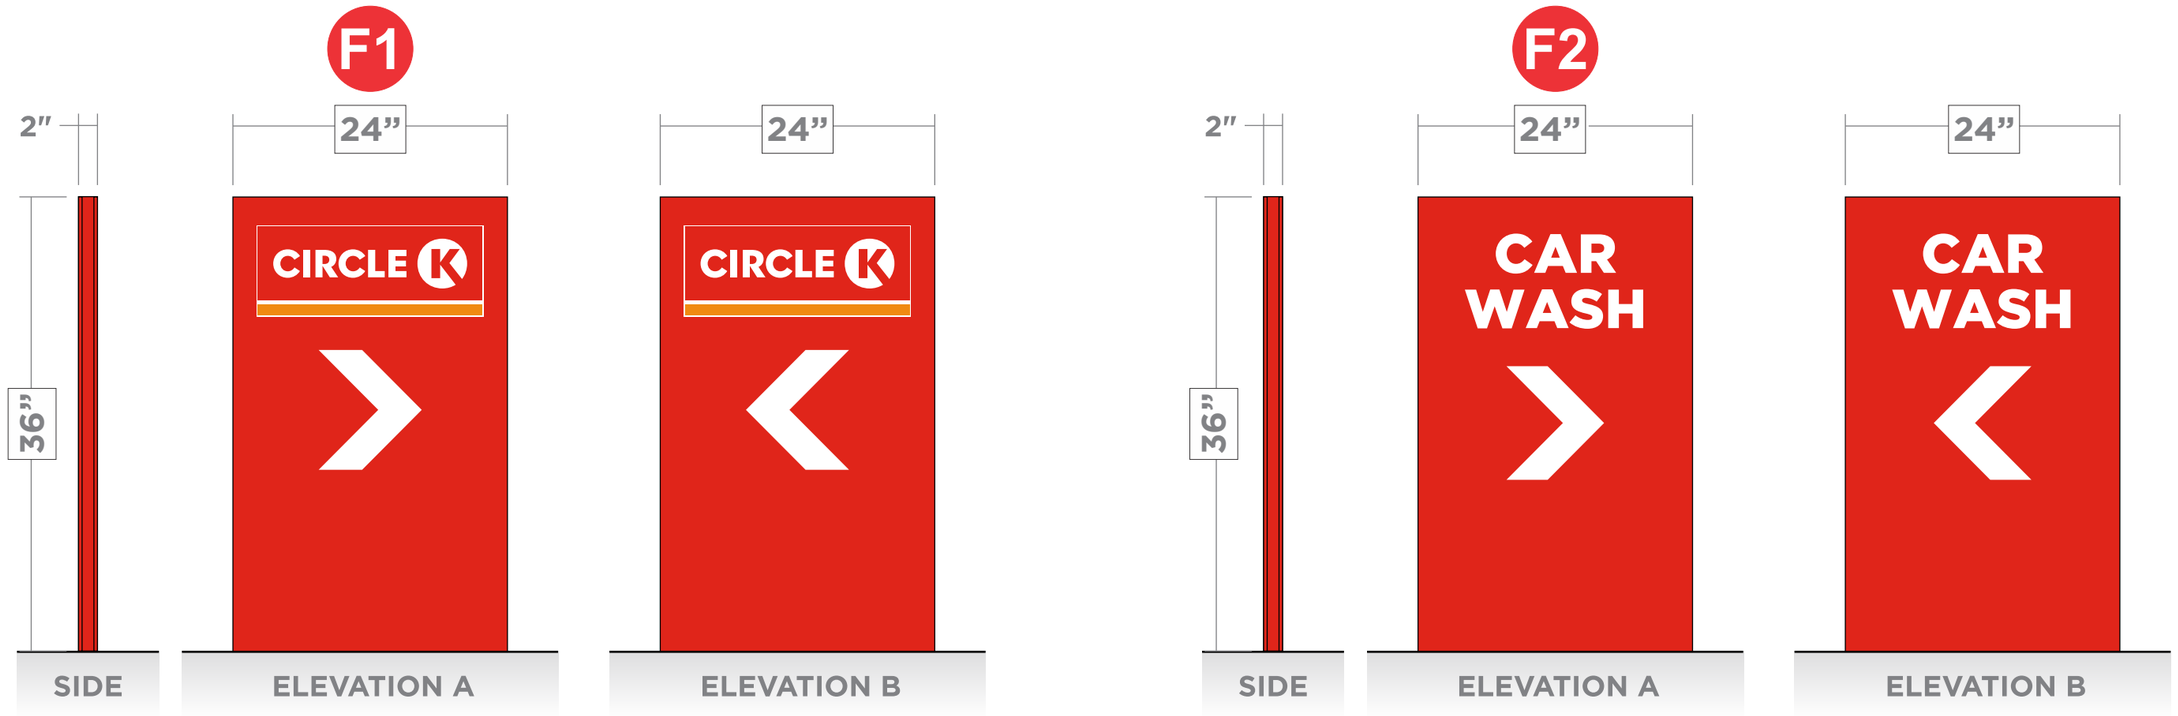F

### DIRECTIONAL

- Directional signs to be installed at drive way entries




# CK Directional

SCALE = 1:16

## SCOPE OF WORK

E

**CAR WASH**

- Remove Awning
- Install new Tri color ACM around Carwash

## EXISTING

**0** Sq.Ft

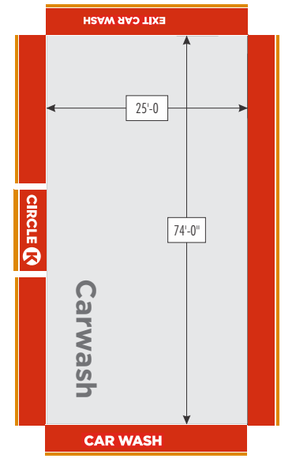



## PROPOSED

**23.25** Sq.Ft

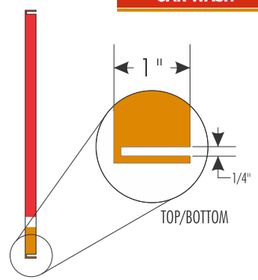



(subject to confirmation)










**FRONT VIEW**

**SIDE VIEW**







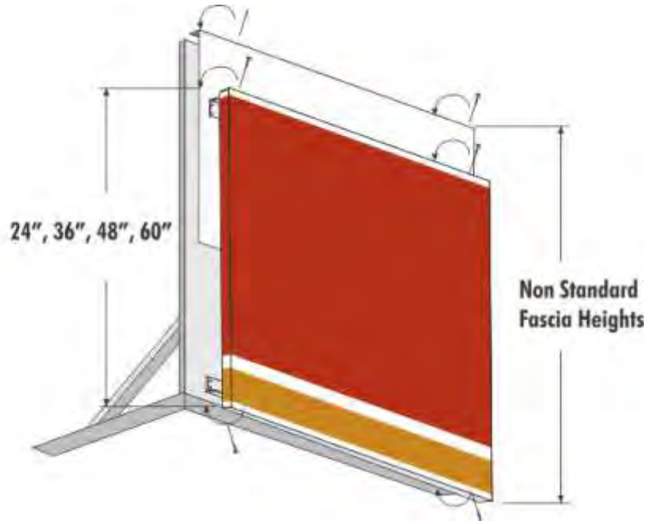
# Car Wash


## Circle K:

| Sample | Description | Applied to |
|---|---|---|
| | Primary Red - PMS 485<br>3M - 3630-2553 | Building Sign<br>Fascia<br>Car Wash |
| | Primary Orange - PMS 144<br>3M - 3630-3534 | Building Sign<br>Fascia<br>Column Flags |
| | Safety Red<br>Sherwin Williams - SW 4081 | Building Bollards |
| | Grays Harbor<br>Sherwin Williams - SW 6236 | Canopy Island Base<br>Canopy Bollards<br>High Rise Poles |
| | White | Building Sign<br>Fascia<br>Light Posts |
| | Green - PMS 355<br>3M - 3630-156<br>"Vivid Green" Vinyl | Diesel Door Skin<br>CK Pricer (Diesel) |
| | Blue - PMS 287<br>3M - 3630-157<br>"Sultan Blue" Vinyl | CK Pricer (Unleaded) |
| | Egret White<br>Sherwin Williams - SW 7570 | Buildings<br>30" above grade to top of fascia |
| | Neutral Ground<br>Sherwin Williams - SW 7568 | Buildings<br>30" above grade to top of fascia |
| | Nuthatch<br>Sherwin Williams - SW 6088 | Buildings<br>30" to grade |

# Paint Scheme




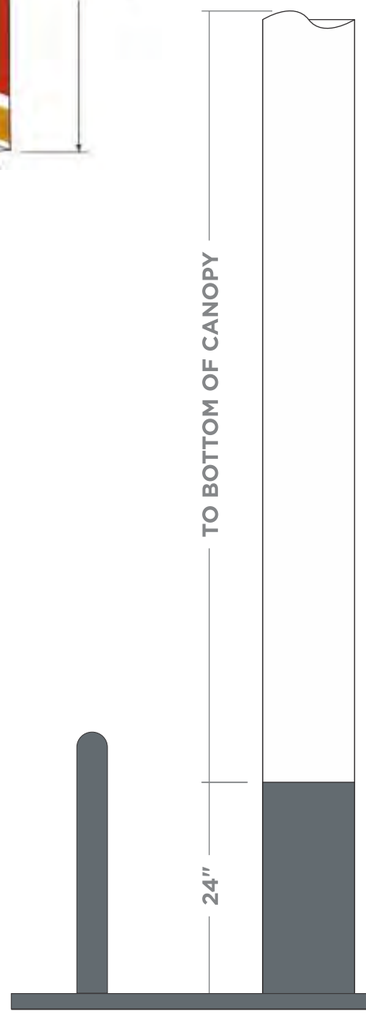
**PREFERRED**
**RAL9016 Shell**
**Warm White**

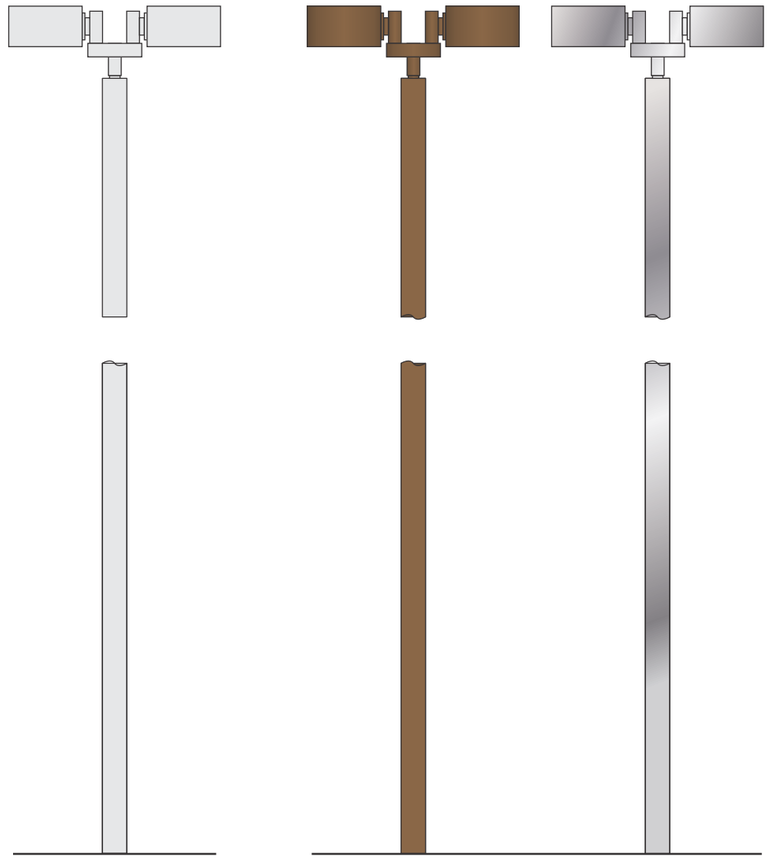**APPROVED EXCEPTIONS**
**Only for existing light poles that are duranodic bronze or silver**




# Circle K Paint Specifications