Stratus™

stratusunlimited.com
888.503.1569

LOCATION NUMBER:

6

SITE ADDRESS:

1800 N Reynolds Rd Suite 8
Bryant, AR 72022

View in Google Maps

SIGN CODE:

Permit timeline 2-4 Weeks
Allowed 2sf per linear ft of frontage
SF can be calculated with up to 3 distinct areas made of of squares or rectangles to measure Total SF
Window graphics are calculated in available SF Allowed
Frontage is 47' x 2 = 94sf allowed


Sage Health

Wiser healthcare for seniors.

Infinite possibilities, ideal solutions.

SITE PLAN

Scale: NOT TO SCALE

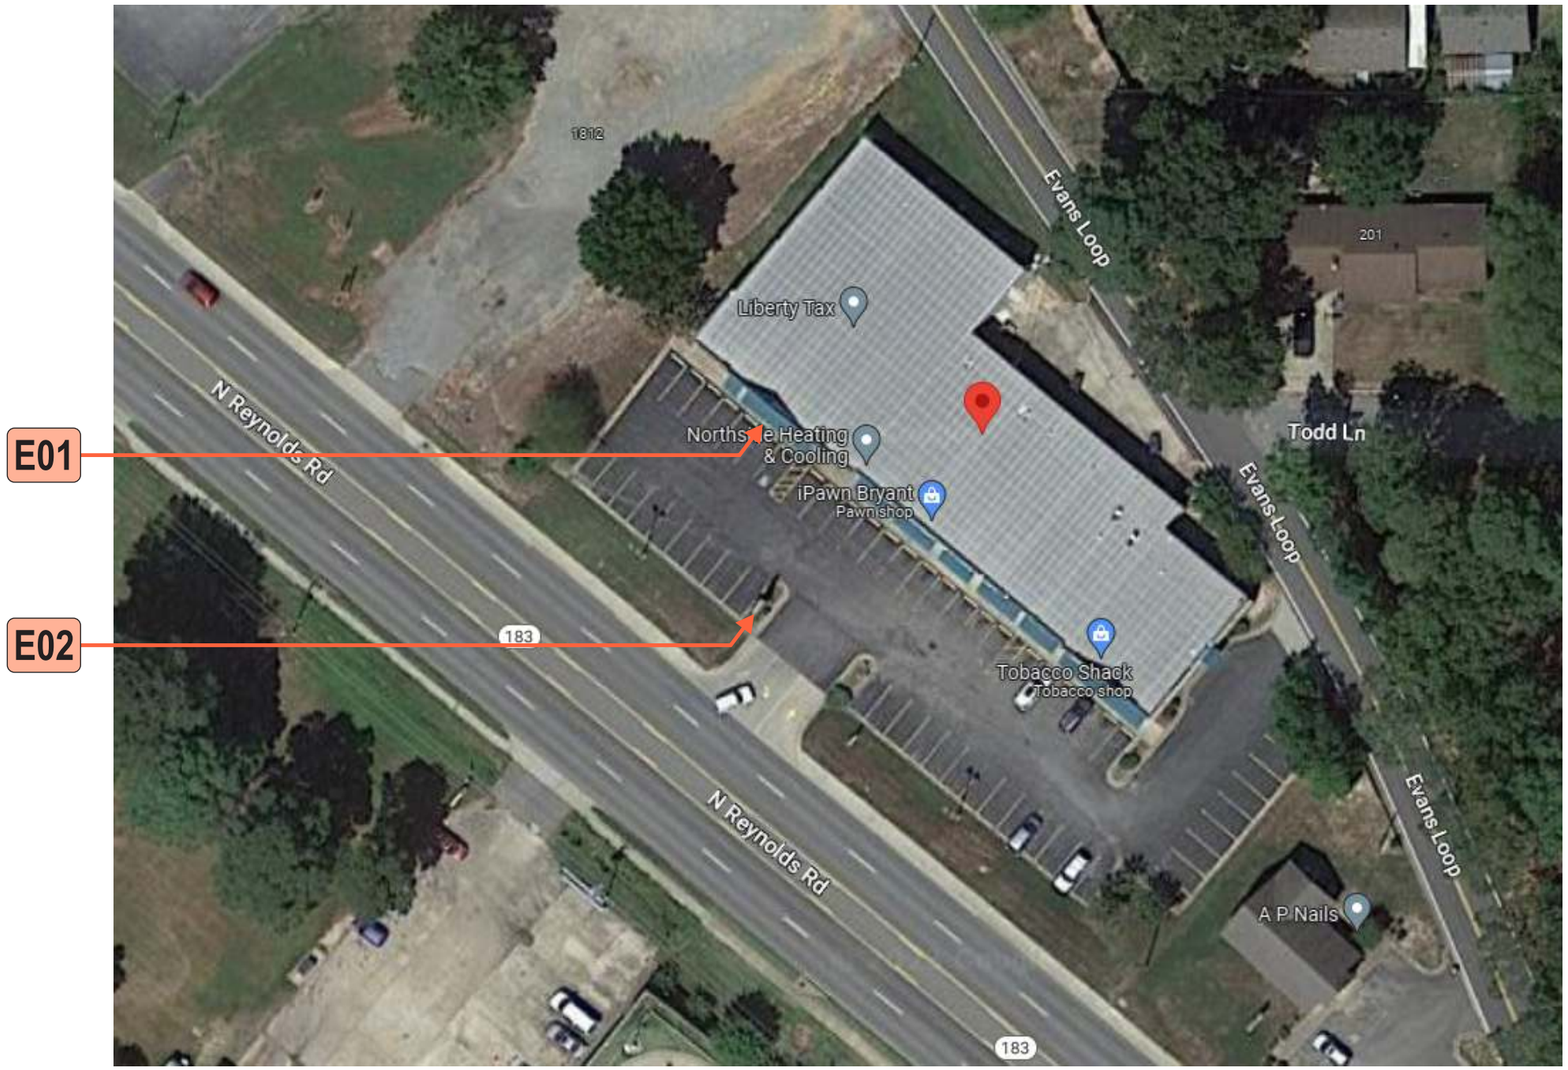

N

Stratus™

stratusunlimited.com

8959 Tyler Boulevard
Mentor, Ohio 44060

888.503.1569

CLIENT: Sage Health

ADDRESS: 1800 N REYNOLDS RD SUITE 8 BRYANT, AR 72022

PAGE NO.: 2

ORDER NUMBER: 1192818

PROJECT NUMBER: 87594

SITE NUMBER: 6

PROJECT MANAGER: KYLE FREEMAN

ELECTRONIC FILE NAME: G:\ACCOUNTS\S\SAGE HEALTH\2023\AR\6_Bryant\6_Bryant_R1.cdr

Rev #	Req #	Date/Artist	Description	Rev #	Req #	Date/Artist	Description
Original	425604	04/11/23 AS					
Rev 1	426137	04/17/23 AS					

PRINTS ARE THE EXCLUSIVE PROPERTY OF STRATUS. THIS MATERIAL SHALL NOT BE USED, DUPLICATED, OR OTHERWISE REPRODUCED WITHOUT THE PRIOR WRITTEN CONSENT OF STRATUS.

E01 STOREFRONT ELEVATION

Scale: 1/8"=1'-0"

CL-H-FC-283-R-I

EXISTING SIGN SF:	0
PROPOSED SIGN SF:	83.9

EXISTING CONDITIONS





Stratus™
stratusunlimited.com
8959 Tyler Boulevard
Mentor, Ohio 44060
888.503.1569

CLIENT: Sage Health

ADDRESS: 1800 N REYNOLDS RD SUITE 8 BRYANT, AR 72022

PAGE NO.: 3

ORDER NUMBER: 1192818

PROJECT NUMBER: 87594

SITE NUMBER: 6

PROJECT MANAGER: KYLE FREEMAN

ELECTRONIC FILE NAME: G:\ACCOUNTS\S\SAGE HEALTH\2023\AR\6_Bryant\6_Bryant_R1.cdr

Rev #	Req #	Date/Artist	Description
Original	425604	04/11/23 AS	
Rev 1	426137	04/17/23 AS	Chose this option

Rev #	Req #	Date/Artist	Description

PRINTS ARE THE EXCLUSIVE PROPERTY OF STRATUS. THIS MATERIAL SHALL NOT BE USED, DUPLICATED, OR OTHERWISE REPRODUCED WITHOUT THE PRIOR WRITTEN CONSENT OF STRATUS.

E01 FACE LIT CHANNEL LETTERS ON RACEWAY

CL-H-FC-283-R-I

Scale: 3/8"=1'-0"

83.9 square feet



FACES: 3/16" #2447 white acrylic with surface applied dual-color white vinyl printed to match Dk. Teal and Teal; *Graphics will illuminate white at night*

TRIMCAP: 1" jewelite trimcap painted Dk. Teal

RETURNS: 5" deep .040 alum. returns - insides painted High Gloss White; Outsides painted Dk. Teal

BACKS: .063 alum. backs - insides painted High Gloss White

ILLUM.: White LEDs as required by manufacturer; **Power supplies housed in raceway**

RACEWAY: Extruded low profile aluminum raceway 8.5" H x 4.375" D painted to match sign band

WALL MAT.: Stucco

INSTALL: Thru bolted using all thread into blocking as required;
12" standard length of threaded rod will be supplied unless otherwise noted;
3/8" threaded rod into blocking or Stratus approved equivalent;
Compression sleeves required to avoid crushing wall & achieve max tensioning

QUANTITY: **(1) ONE SET REQUIRED FOR STOREFRONT ELEVATION**

TRIMCAPPED:
Teal & Dk. Teal faces
Dk Teal trimcap
Dk Teal returns


COLOR PALETTE

- 3M 3635-210 Dual-Color White Printed to Match PMS 309 C Dk. Teal
- 3M 3635-210 Dual-Color White Printed to Match PMS 7716 C Teal
- PMS 309 C Dk. Teal
- High Gloss White
- **RACEWAY:** Color to be provided

SIMULATED NIGHT VIEW



FACE LIT | RACEWAY, CENTER | GENERIC INSTALL

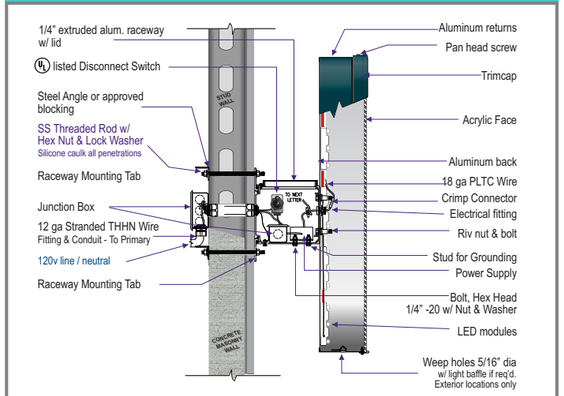

***MOUNTING METHOD:**
(Use appropriate method following wall inspection)
Thru bolt - all thread fasteners w/ wood blocking or angle iron stringer
Toggle bolts w/ hollow core- plywood backing
Kwik Bolts or Expansion lag bolts & shields w/ solid concrete

SIGN TO BE U.L. LISTED AND SMALL MEET N.E.C. STANDARDS
Underwriters Laboratories Inc.
ELECTRIC SIGN
PREWIRED AND PANEL CONNECTION TO SIGN BY CERTIFIED ELECTRICIAN

ALL ELECTRICAL COMPONENTS TO BE U.L. LISTED, APPROVED AND MARKED PER N.E.C. 600-4
ALL TO BE ELECTRICALLY GROUNDED PER N.E.C. 250.
ALL POWER SUPPLIES TO BE FUSED PER U. L. 48, 29.2.7
GROUNDING AND BONDING PER N.E.C. 250.94, 95, 96, 64 .04 .06.
SIGN TO MEET N.E.C. AND U. L. 48 STANDARDS FOR ELECTRICAL SIGNS.
GROUNDING & BONDING
AS PER N.E.C. 250.90 & NEC 600-7

Stratus™
stratusunlimited.com
8959 Tyler Boulevard
Mentor, Ohio 44060
888.503.1569

CLIENT: Sage Health

ADDRESS: 1800 N REYNOLDS RD SUITE 8 BRYANT, AR 72022

PAGE NO.: 4

ORDER NUMBER: 1192818

PROJECT NUMBER: 87594

SITE NUMBER: 6

PROJECT MANAGER: KYLE FREEMAN

ELECTRONIC FILE NAME: G:\ACCOUNTS\S\SAGE HEALTH\2023\AR\6_Bryant\6_Bryant_R1.cdr


Rev #	Req #	Date/Artist	Description
Original	425604	04/11/23 AS	
Rev 1	426137	04/17/23 AS	Chose this option

Rev #	Req #	Date/Artist	Description

PRINTS ARE THE EXCLUSIVE PROPERTY OF STRATUS. THIS MATERIAL SHALL NOT BE USED, DUPLICATED, OR OTHERWISE REPRODUCED WITHOUT THE PRIOR WRITTEN CONSENT OF STRATUS.

E02 D/F ILLUMINATED PYLON

Scale: 1/4"=1'-0"

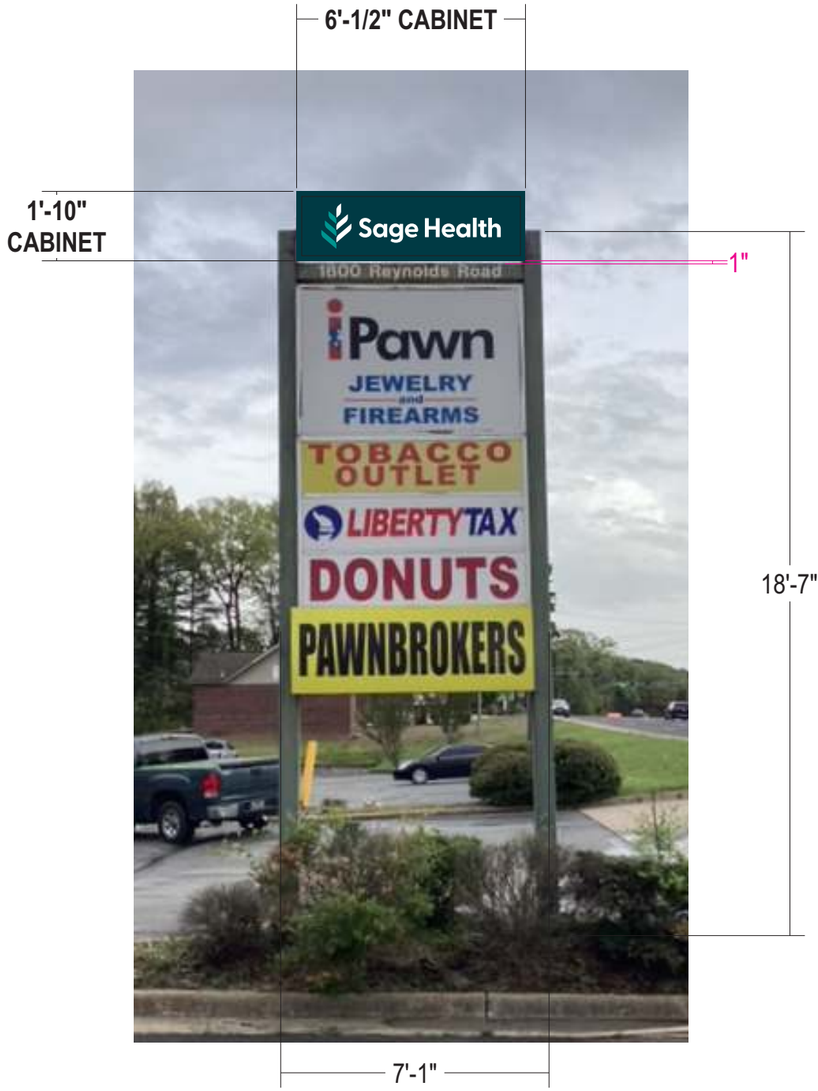

EXISTING CONDITIONS



Stratus™

stratusunlimited.com

8959 Tyler Boulevard
Mentor, Ohio 44060

888.503.1569

CLIENT: Sage Health

ADDRESS: 1800 N REYNOLDS RD SUITE 8
BRYANT, AR 72022

PAGE NO.: 5

ORDER NUMBER: 1192818

PROJECT NUMBER: 87594

SITE NUMBER: 6

PROJECT MANAGER: KYLE FREEMAN

ELECTRONIC FILE NAME: G:\ACCOUNTS\S\SAGE HEALTH\2023\AR\6_Bryant\6_Bryant_R1.cdr

Rev #	Req #	Date/Artist	Description	Rev #	Req #	Date/Artist	Description
Original	425604	04/11/23 AS					
Rev 1	426137	04/17/23 AS	Chose this option				

PRINTS ARE THE EXCLUSIVE PROPERTY OF STRATUS. THIS MATERIAL SHALL NOT BE USED, DUPLICATED, OR OTHERWISE REPRODUCED WITHOUT THE PRIOR WRITTEN CONSENT OF STRATUS.


E02 D/F ILLUMINATED CABINET


Scale: 1"=1'-0"

11.1 square feet

If this cabinet is larger than the existing or alternate shape: Engineering review is required and may not be approved as shown. In this case, additional Engineering or change of scope will apply.

Stratus SHOP DRAWINGS REQUIRED

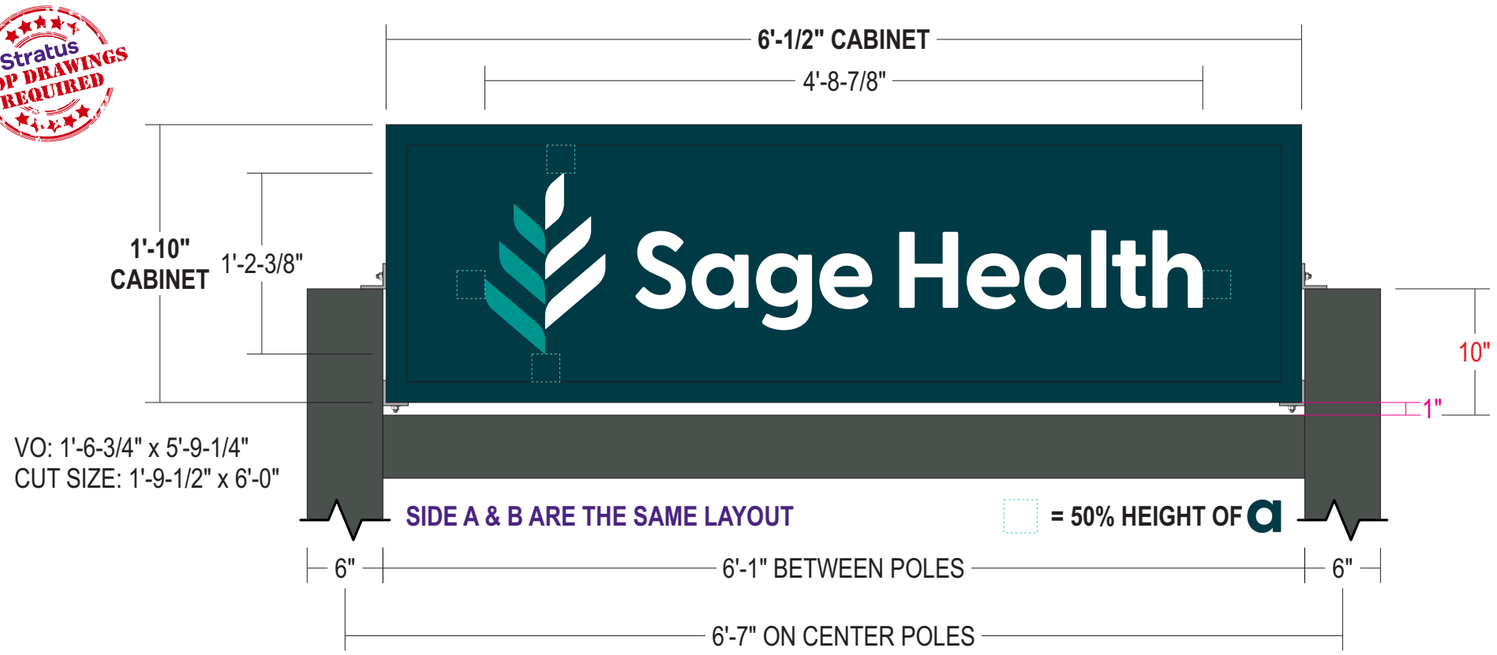

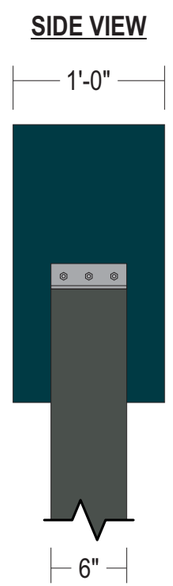

SIMULATED NIGHT VIEW



CABINET: 12" deep fab'd aluminum cabinet with 1-5/8" retainers painted Dk. Teal

FACES: .150 flat white polycarbonate

GRAPHICS: Surface applied digitally printed translucent vinyl to match Dk. Teal and Teal

ILLUM.: White LEDs as required by manufacturer;
Power supplies housed in cabinet

SUPPORTS: Existing 6" square supports to remain


INSTALL: Mounted between supports with angle iron welded to existing post and bolted to cabinet

QUANTITY: **(1) ONE D/F ILLUMINATED CABINET REQUIRED FOR EXISTING PYLON**


COLOR PALETTE

- Matthews White
- PMS 309 C Dk. Teal
- PMS 7716 C Teal

D/F CABINET | FLAT POLYCARBONATE FACES | LED ILLUM.

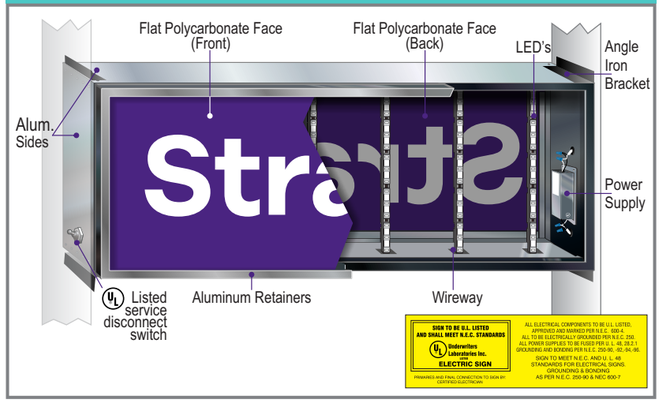

MOUNTING DETAIL

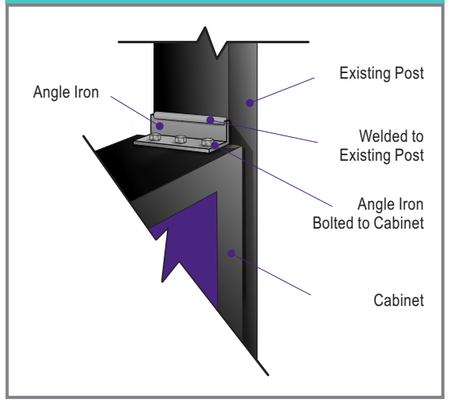

Stratus™
stratusunlimited.com
8959 Tyler Boulevard
Mentor, Ohio 44060
888.503.1569

CLIENT: Sage Health

ADDRESS: 1800 N REYNOLDS RD SUITE 8 BRYANT, AR 72022

PAGE NO.: 6

ORDER NUMBER: 1192818

PROJECT NUMBER: 87594

SITE NUMBER: 6

PROJECT MANAGER: KYLE FREEMAN

ELECTRONIC FILE NAME: G:\ACCOUNTS\S\SAGE HEALTH\2023\AR\6_Bryant\6_Bryant_R1.cdr

Rev #	Req #	Date/Artist	Description
Original	425604	04/11/23 AS	
Rev 1	426137	04/17/23 AS	Chose this option, revised cabinet to Dk. Teal

Rev #	Req #	Date/Artist	Description

PRINTS ARE THE EXCLUSIVE PROPERTY OF STRATUS. THIS MATERIAL SHALL NOT BE USED, DUPLICATED, OR OTHERWISE REPRODUCED WITHOUT THE PRIOR WRITTEN CONSENT OF STRATUS.