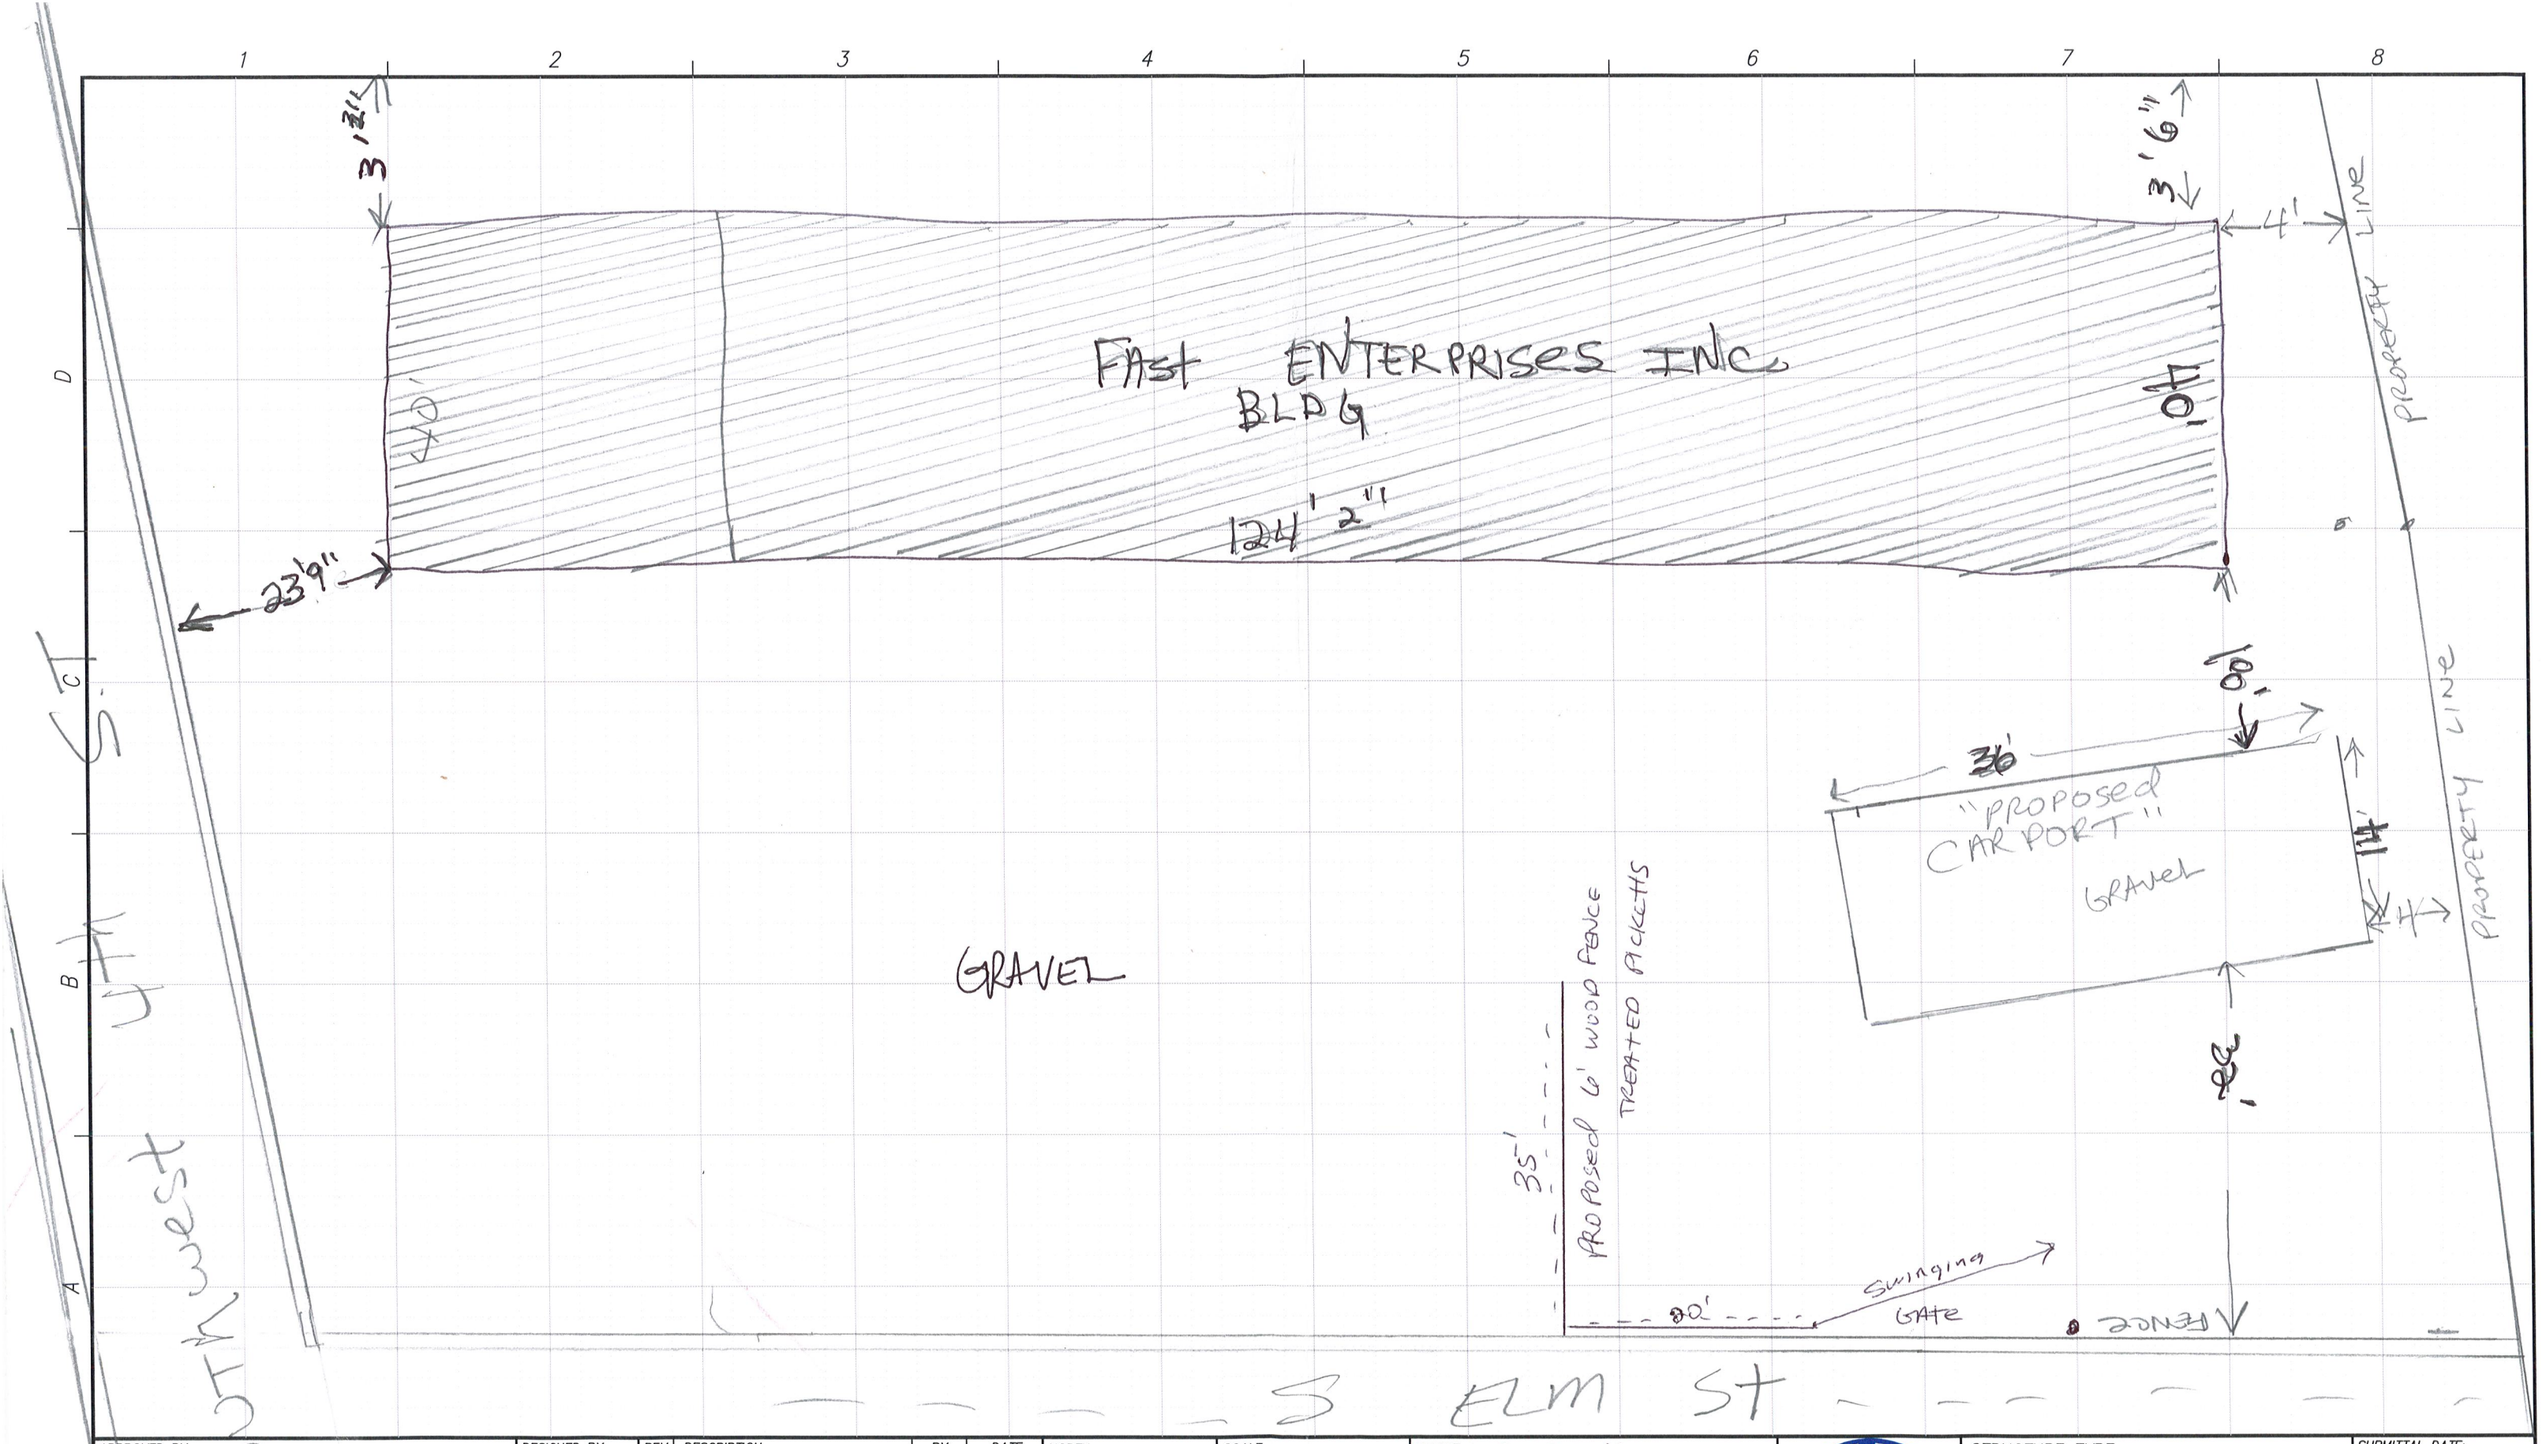


APPROVED BY:			DESIGNED BY:	REV	DESCRIPTION	BY	DATE	NORTH:	SCALE:
TITLE	SIGNATURE	DATE	DRAWN BY:					INDICATE NORTH ABOVE	0' GRAPHIC SCALE
TITLE	SIGNATURE	DATE	CHECKED BY:						INDICATE SCALE OF GRID ABOVE IN 1' PER FEET EXAMPLE 1" = 50'
TITLE	SIGNATURE	DATE							

NAME: JOE PAST
ADDRESS: 105 SW 4th St
STREET: SW 4th
PHONE: 870-917-8047
BRYANT, ARKANSAS
72022

CITY OF BRYANT Est. 1892 ARKANSAS

STRUCTURE TYPE:	SUBMITTAL DATE:
SQUARE FT:	
LOT SIZE:	WORK ORDER NO.:
	SHEET NO.: 4 OF 4

XXX#####XXXX.DWG