City of Bryant, Arkansas
Community Development
210 SW 3rd Street Bryant, AR 72022
501-943-0943

SIGN PERMIT APPLICATION

Applicants are advised to read the Sign Ordinance prior to completing and signing this form. The Sign Ordinance is available at www.cityofbryant.com under the Planning and Community Development tab.

Note: Electrical Permits may be Required, Please contact the Community Development Office for more information.

Date: _____

Sign Co. or Sign Owner

Name SIGNS OF INTEGRITY
Address 2400 SKILPADDE LN
City, State, Zip LITTLE ROCK AR 72210
Phone 501 350 4703
Email Address WITH @ SIGNS OF INTEGRITY. NET

Property Owner

Name Bart Ferguson
Address 307 Progress Way Ste 100
City, State, Zip _____
Phone _____
Email Address _____

GENERAL INFORMATION

Name of Business BLUE HOUSE BAKERY & CAFE
Address/Location of sign 307 PROGRESS WAY STE 100
Zoning Classification _____

Please use following page to provide details on the signs requesting approval. Along with information provided on this application, **a Site Plan showing placement of sign(s) and any existing sign(s) on the property is required** to be submitted. **Renderings of the sign(s) showing the correct dimensions is also required** to be submitted with the application. A thirty-five dollar ($35) per sign payment will be collected at the time of permit issuance. According to the Sign Ordinance a fee for and sign variance or special sign permit request shall be one hundred dollars ($100). Additional documentation may be required by Sign Administrator.

READ CAREFULLY BEFORE SIGNING

I _____, do hereby certify that all information contained within this application is true and correct. I fully understand ~~that the terms of the~~ Sign Ordinance supersede the Sign Administrator's approval and that all signs must fully comply with all terms of the Sign Ordinance regardless of approval. I further certify that the proposed sign is authorized by the owner of the property and that I am authorized by the property owner to make this application. I understand

that no sign may be placed in public right of way. I understand that I must comply with all Building and Electrical Codes and that it is my responsibility to obtain all necessary permits.

Use table below to enter information regarding each sign for approval. Please use each letter to reference each sign rendering.

SIGN	Type (Façade, Pole, Monument, other)	Dimensions (Height, Length, Width)	Sqft. (Measurement in whole as rectangle)	Height of Sign (Measured from lot surface)		Column for Admin Certifying Approval
				Top of Sign	Bottom of Sign	
A						
B						
C						
E						
F						
G						



ONE SET OF 3″ DEEP NON-ILLUMINATED FABRICATED LETTERS FLUSH STUD MOUNT.

APPROVAL SIGNATURE DATE

DRAWINGS, WRITTEN MATERIAL, AND DESIGN CONCEPTS SHALL NOT BE USED OR REPRODUCED IN WHOLE OR PART IN ANY FORM WITHOUT PRIOR CONSENT OF SIGNS OF INTEGRITY, LLC. DO NOT SCALE, USE GIVEN DIMENSIONS ONLY. IF NOT SHOWN VERIFY DIMENSIONS WITH SIGNS OF INTEGRITY REPRESENTATIVE. CONTRACTOR SHALL CHECK AND VERIFY ALL DIMENSIONS AND CONDITIONS AT JOB SITE.


Signs Of Integrity LLC
501-350-4703


BLUE HOUSE
bakery + cafe

4000 Hwy 5N Suite 3 72022

REVISIONS	
REVISED	03
REVISED	03

SIGNS OF INTEGRITY

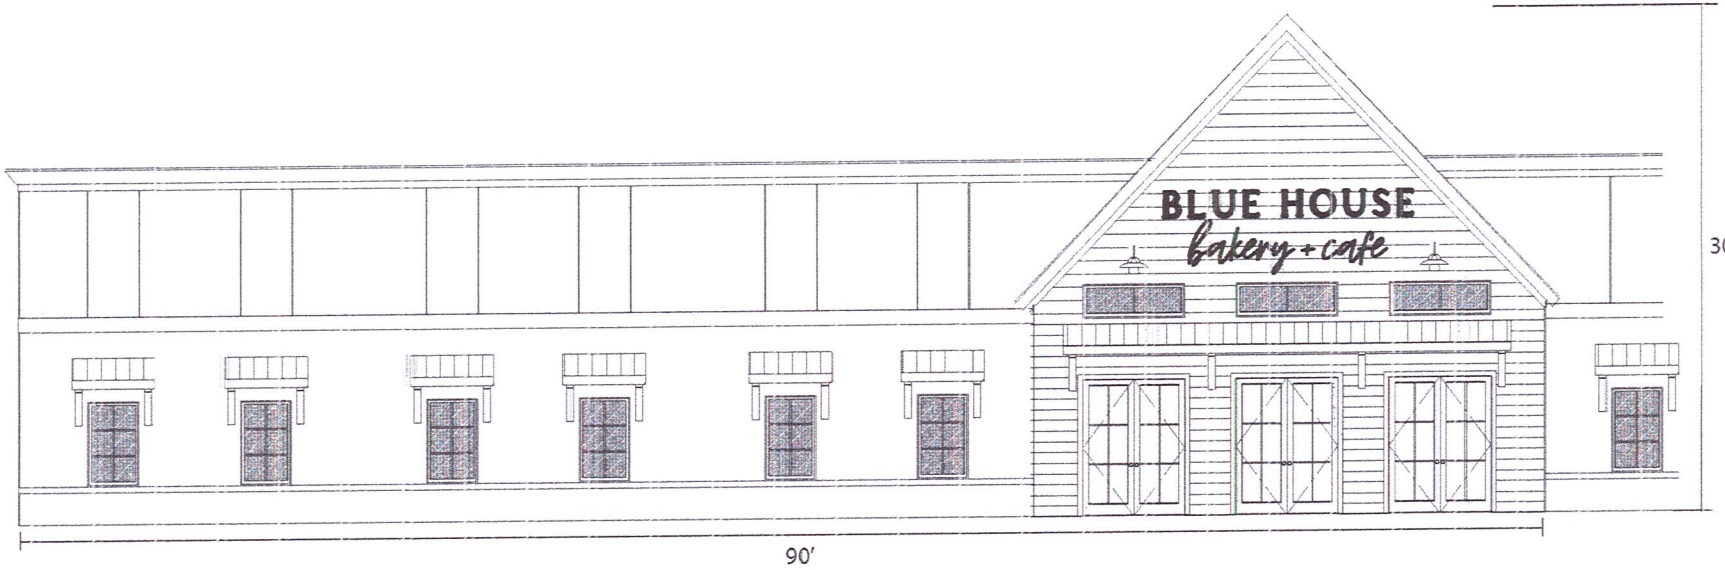

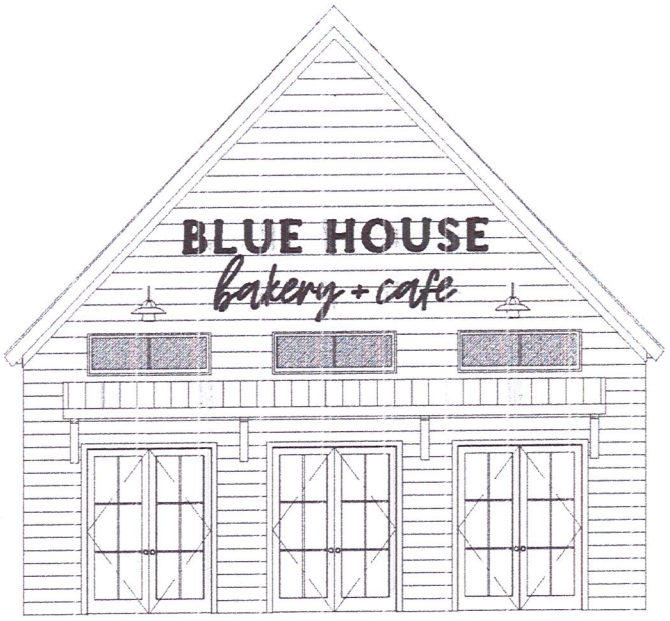

NOT TO SCALE

APPROVAL SIGNATURE DATE

DRAWINGS, WRITTEN MATERIAL AND DESIGN CONCEPTS SHALL NOT BE USED OR REPRODUCED IN WHOLE OR PART IN ANY FORM WITHOUT PRIOR CONSENT OF SIGNS OF INTEGRITY LLC. DO NOT SCALE. USE GIVEN DIMENSIONS ONLY. IF NOT SHOWN VERIFY DIMENSIONS WITH SIGNS OF INTEGRITY REPRESENTATIVE. CONTRACTOR SHALL CHECK AND VERIFY ALL DIMENSIONS AND CONDITIONS AT JOB SITE.

Signs Of Integrity LLC
501-350-4703

BLUE HOUSE
bakery + cafe

REVISIONS	
REVISED	03
REVISED	03

SIGNS OF INTEGRITY
Signs Of Integrity is a Limited Liab