
CL

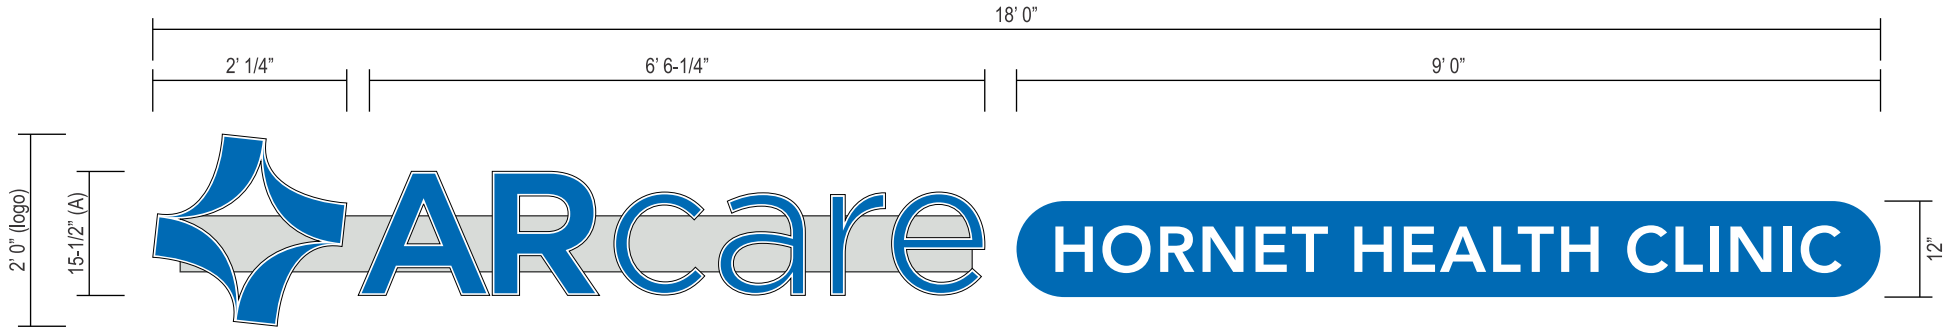

Total Sign Area = 26.38-sqft

Standard channel letters

Aluminum returns and back

White acrylic faces with trimcap - first surface translucent vinyl

Trim and returns to match vinyl faces

LED internally illuminated

Raceway mounted, painted to match wall

Qty 1 set

RACEWAY		
SW 7714 Oak Barrel	Oracal 8800 052 Azure Blue	Standard White



Before



After (Day)



After (Night)

CUPPLES SIGN COMPANY
208 Jones Road
Paragould, AR 72450
Phone: 870-236-8566
Fax: 870-236-8722

ARTWORK MAY NOT BE REPRODUCED
© 2022 Cupples Sign Company

DISCLAIMER

DUE TO MANUFACTURING PROCESSES AND MATERIAL SIZES FINISHED PRODUCTS MAY VARY. PRIMARY ELECTRICAL RUNS & CONNECTIONS TO BE FURNISHED BY OTHERS.

PLEASE READ CAREFULLY: BEFORE YOU APPROVE THIS PROOF, PLEASE READ YOUR COPY CAREFULLY AND COMPLETELY. CHECK FOR SPELLING ERRORS, COPY OMISSIONS, AND COLOR/DESIGN DETAILS. WE WILL NOT BE HELD RESPONSIBLE FOR ANY ERRORS WHICH ARE NOT MARKED ON THIS PROOF. ANY CHANGES DESIRED DUE TO MISTAKES DISCOVERED AFTER PROOFING AND/OR PRODUCTION OF PRODUCT WILL BE AT THE EXPENSE OF THE CUSTOMER.


CUSTOMER: AR Care - Bryant Schools Clinic	DESIGNER: HLH	OPTION/REVISION: Opt 2
ADDRESS: 350 School Dr. | Bryant, AR 72022	DATE: 06/30/23	
DRAWING: ARCare_BryantSchoolsClnic_CL	SCALE: 1/2" = 1' 0"	

APPROVAL

Approved By

Approval Date

Dir-A

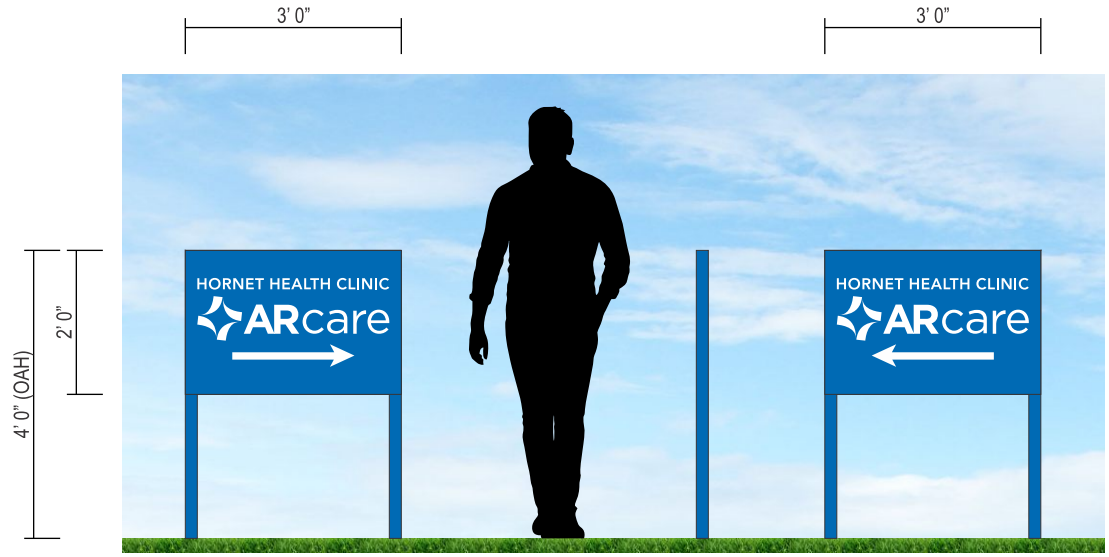

North Elevation | Side View | South Elevation

2" aluminum square tube frame with legs and ACM faces

Painted with smooth finish

First surface cut vinyl graphics

Sign double faced | Non-illuminated

Qty 1

Total Sign Area = 6-sqft

Images may not be to scale



Before



After

Painted to Match

Oracal 8800 052 Azure Blue

Standard White

CUPPLES SIGN COMPANY

208 Jones Road
Paragould, AR 72450
Phone: 870-236-8566
Fax: 870-236-8722

ARTWORK MAY NOT BE REPRODUCED
© 2022 Cupples Sign Company

DISCLAIMER

DUE TO MANUFACTURING PROCESSES AND MATERIAL SIZES FINISHED PRODUCTS MAY VARY. PRIMARY ELECTRICAL RUNS & CONNECTIONS TO BE FURNISHED BY OTHERS.

PLEASE READ CAREFULLY: BEFORE YOU APPROVE THIS PROOF, PLEASE READ YOUR COPY CAREFULLY AND COMPLETELY. CHECK FOR SPELLING ERRORS, COPY OMISSIONS, AND COLOR/DESIGN DETAILS. WE WILL NOT BE HELD RESPONSIBLE FOR ANY ERRORS WHICH ARE NOT MARKED ON THIS PROOF. ANY CHANGES DESIRED DUE TO MISTAKES DISCOVERED AFTER PROOFING AND/OR PRODUCTION OF PRODUCT WILL BE AT THE EXPENSE OF THE CUSTOMER.


CUSTOMER: AR Care - Bryant Schools Clinic	DESIGNER: HLH/RJS	OPTION/REVISION: Opt 1
ADDRESS: 350 School Dr. | Bryant, AR 72022	DATE: 08/22/23	
DRAWING: ARCare_BryantSchoolsClnic_DirA	SCALE: 3/8" = 1' 0"	

APPROVAL

Approved By

Approval Date

Dir-B

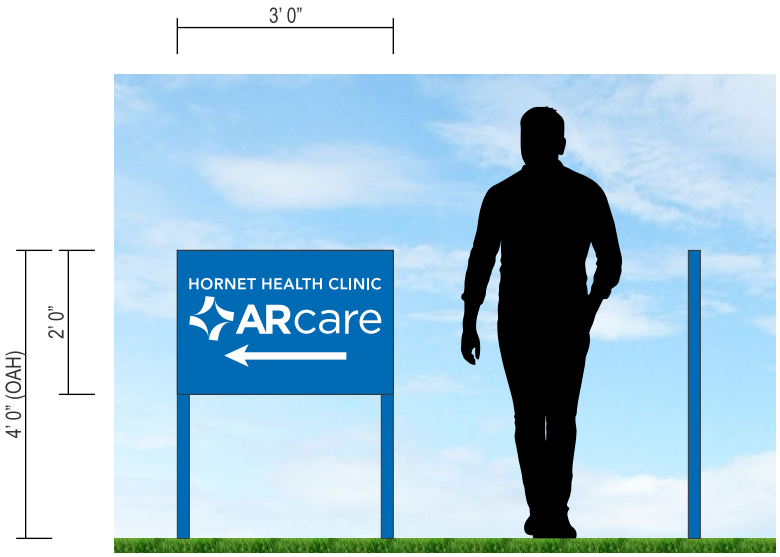

East Elevation Side View

2" aluminum square tube frame with legs and ACM faces

Painted with smooth finish

First surface cut vinyl graphics

Sign single faced | Non-illuminated


Qty 1

Total Sign Area = 6-sqft

Images may not be to scale



Before

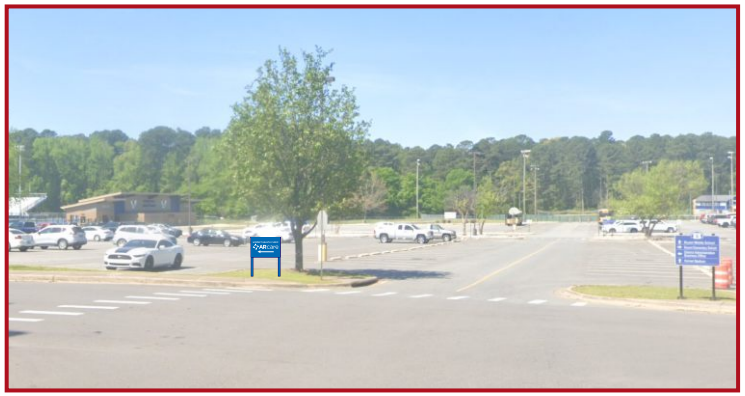

After

Painted to Match

Oracal 8800 052 Azure Blue

Standard White

CUPPLES SIGN COMPANY

208 Jones Road
Paragould, AR 72450
Phone: 870-236-8566
Fax: 870-236-8722

ARTWORK MAY NOT BE REPRODUCED
© 2022 Cupples Sign Company

DISCLAIMER

DUE TO MANUFACTURING PROCESSES AND MATERIAL SIZES FINISHED PRODUCTS MAY VARY. PRIMARY ELECTRICAL RUNS & CONNECTIONS TO BE FURNISHED BY OTHERS.

PLEASE READ CAREFULLY: BEFORE YOU APPROVE THIS PROOF, PLEASE READ YOUR COPY CAREFULLY AND COMPLETELY. CHECK FOR SPELLING ERRORS, COPY OMISSIONS, AND COLOR/DESIGN DETAILS. WE WILL NOT BE HELD RESPONSIBLE FOR ANY ERRORS WHICH ARE NOT MARKED ON THIS PROOF. ANY CHANGES DESIRED DUE TO MISTAKES DISCOVERED AFTER PROOFING AND/OR PRODUCTION OF PRODUCT WILL BE AT THE EXPENSE OF THE CUSTOMER.

CUSTOMER: AR Care - Bryant Schools Clinic	DESIGNER: HLH/RJS	OPTION/REVISION: Opt 1
ADDRESS: 350 School Dr. | Bryant, AR 72022	DATE: 08/22/23	
DRAWING: ARCare_BryantSchoolsClnic_DirB	SCALE: 3/8" = 1' 0"	

APPROVAL

Approved By

Approval Date

Dir-D



Replace existing sign

Flat cut aluminum

Cut vinyl graphics

Qty 1

Total Sign Area = 4-sqft

Images may not be to scale



Before



After

Painted to Match

Oracal 8800 052
Azure Blue

Standard White

CUPPLES SIGN COMPANY

208 Jones Road
Paragould, AR 72450
Phone: 870-236-8566
Fax: 870-236-8722

ARTWORK MAY NOT BE REPRODUCED
© 2022 Cupples Sign Company

DISCLAIMER

DUE TO MANUFACTURING PROCESSES AND MATERIAL SIZES FINISHED PRODUCTS MAY VARY. PRIMARY ELECTRICAL RUNS & CONNECTIONS TO BE FURNISHED BY OTHERS.

PLEASE READ CAREFULLY: BEFORE YOU APPROVE THIS PROOF, PLEASE READ YOUR COPY CAREFULLY AND COMPLETELY. CHECK FOR SPELLING ERRORS, COPY OMISSIONS, AND COLOR/DESIGN DETAILS. WE WILL NOT BE HELD RESPONSIBLE FOR ANY ERRORS WHICH ARE NOT MARKED ON THIS PROOF. ANY CHANGES DESIRED DUE TO MISTAKES DISCOVERED AFTER PROOFING AND/OR PRODUCTION OF PRODUCT WILL BE AT THE EXPENSE OF THE CUSTOMER.

CUSTOMER: AR Care - Bryant Schools Clinic	DESIGNER: HLH/RJS	OPTION/REVISION: Opt 1
ADDRESS: 350 School Dr. | Bryant, AR 72022	DATE: 08/22/23	
DRAWING: ARCare_BryantSchoolsClnic_DirD	SCALE: 1/8" = 1"	

APPROVAL

Approved By

Approval Date



CUPPLES SIGN COMPANY
208 Jones Road
Paragould, AR 72450
Phone: 870-236-8566
Fax: 870-236-8722

ARTWORK MAY NOT BE REPRODUCED
© 2022 Cupples Sign Company

DISCLAIMER

DUE TO MANUFACTURING PROCESSES AND MATERIAL SIZES FINISHED PRODUCTS MAY VARY. PRIMARY ELECTRICAL RUNS & CONNECTIONS TO BE FURNISHED BY OTHERS.

PLEASE READ CAREFULLY: BEFORE YOU APPROVE THIS PROOF, PLEASE READ YOUR COPY CAREFULLY AND COMPLETELY. CHECK FOR SPELLING ERRORS, COPY OMISSIONS, AND COLOR/DESIGN DETAILS. WE WILL NOT BE HELD RESPONSIBLE FOR ANY ERRORS WHICH ARE NOT MARKED ON THIS PROOF. ANY CHANGES DESIRED DUE TO MISTAKES DISCOVERED AFTER PROOFING AND/OR PRODUCTION OF PRODUCT WILL BE AT THE EXPENSE OF THE CUSTOMER.

CUSTOMER: AR Care - Bryant Schools Clinic	DESIGNER: HLH	OPTION/REVISION: Opt 1
ADDRESS: 350 School Dr. | Bryant, AR 72022	DATE: 07/20/23	
DRAWING: ARCare_BryantSchoolsClnic_Directionals	SCALE: 1-1/2" = 1' 0"	

APPROVAL

Approved By

Approval Date