
CL

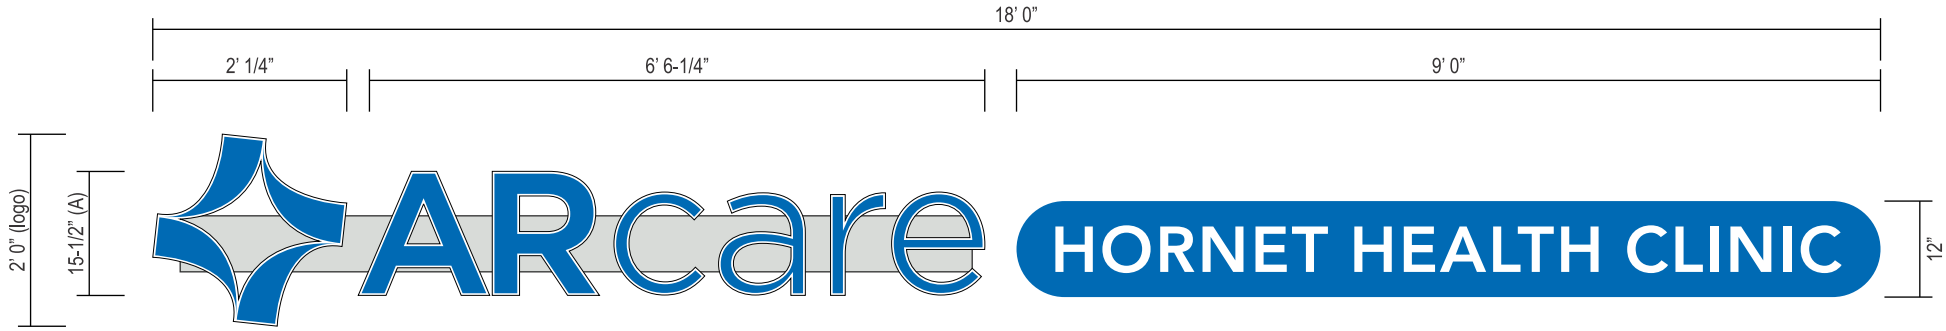


Total Sign Area = 26.38-sqft

Standard channel letters

Aluminum returns and back

White acrylic faces with trimcap - first surface translucent vinyl

Trim and returns to match vinyl faces

LED internally illuminated

Raceway mounted, painted to match wall

Qty 1 set

| RACEWAY | | |
|---|---|---|
| SW 7714 Oak Barrel | Oracal 8800 052 Azure Blue | Standard White |



Before



After (Day)



After (Night)

CUPPLES SIGN COMPANY
208 Jones Road
Paragould, AR 72450
Phone: 870-236-8566
Fax: 870-236-8722

ARTWORK MAY NOT BE REPRODUCED
© 2022 Cupples Sign Company

## DISCLAIMER

DUE TO MANUFACTURING PROCESSES AND MATERIAL SIZES FINISHED PRODUCTS MAY VARY. PRIMARY ELECTRICAL RUNS & CONNECTIONS TO BE FURNISHED BY OTHERS.

**PLEASE READ CAREFULLY:** BEFORE YOU APPROVE THIS PROOF, PLEASE READ YOUR COPY CAREFULLY AND COMPLETELY. CHECK FOR SPELLING ERRORS, COPY OMISSIONS, AND COLOR/DESIGN DETAILS. WE WILL NOT BE HELD RESPONSIBLE FOR ANY ERRORS WHICH ARE NOT MARKED ON THIS PROOF. ANY CHANGES DESIRED DUE TO MISTAKES DISCOVERED AFTER PROOFING AND/OR PRODUCTION OF PRODUCT WILL BE AT THE EXPENSE OF THE CUSTOMER.


| | | |
|---|---|---|
| CUSTOMER: AR Care - Bryant Schools Clinic | DESIGNER: HLH | OPTION/REVISION: Opt 2 |
| ADDRESS: 350 School Dr. \| Bryant, AR 72022 | DATE: 06/30/23 | |
| DRAWING: ARCare_BryantSchoolsClnic_CL | SCALE: 1/2" = 1' 0" | |

APPROVAL

Approved By

Approval Date

**Dir-A**

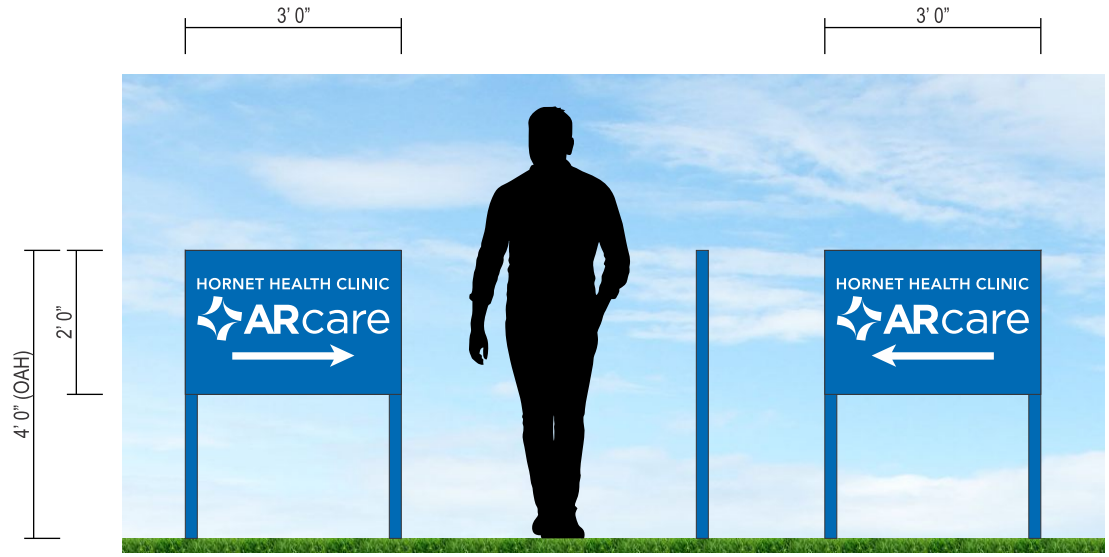


North Elevation | Side View | South Elevation

2" aluminum square tube frame with legs and ACM faces

Painted with smooth finish

First surface cut vinyl graphics

Sign double faced | Non-illuminated

Qty 1

Total Sign Area = 6-sqft

Images may not be to scale




Before




After

Painted to Match

Oracal 8800 052 Azure Blue

Standard White

CUPPLES SIGN COMPANY

208 Jones Road
Paragould, AR 72450
Phone: 870-236-8566
Fax: 870-236-8722

ARTWORK MAY NOT BE REPRODUCED
© 2022 Cupples Sign Company

## DISCLAIMER

DUE TO MANUFACTURING PROCESSES AND MATERIAL SIZES FINISHED PRODUCTS MAY VARY. PRIMARY ELECTRICAL RUNS & CONNECTIONS TO BE FURNISHED BY OTHERS.

**PLEASE READ CAREFULLY:** BEFORE YOU APPROVE THIS PROOF, PLEASE READ YOUR COPY CAREFULLY AND COMPLETELY. CHECK FOR SPELLING ERRORS, COPY OMISSIONS, AND COLOR/DESIGN DETAILS. WE WILL NOT BE HELD RESPONSIBLE FOR ANY ERRORS WHICH ARE NOT MARKED ON THIS PROOF. ANY CHANGES DESIRED DUE TO MISTAKES DISCOVERED AFTER PROOFING AND/OR PRODUCTION OF PRODUCT WILL BE AT THE EXPENSE OF THE CUSTOMER.


| | | |
|---|---|---|
| CUSTOMER: AR Care - Bryant Schools Clinic | DESIGNER: HLH/RJS | OPTION/REVISION: Opt 1 |
| ADDRESS: 350 School Dr. \| Bryant, AR 72022 | DATE: 08/22/23 | |
| DRAWING: ARCare_BryantSchoolsClnic_DirA | SCALE: 3/8" = 1' 0" | |

APPROVAL

Approved By

Approval Date

Dir-B

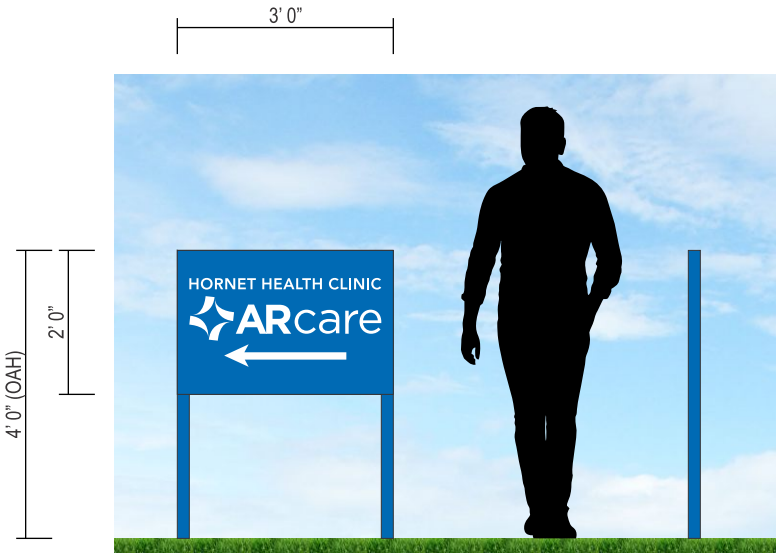


East Elevation Side View

2" aluminum square tube frame with legs and ACM faces

Painted with smooth finish

First surface cut vinyl graphics

Sign single faced | Non-illuminated


Qty 1

Total Sign Area = 6-sqft

Images may not be to scale



Before

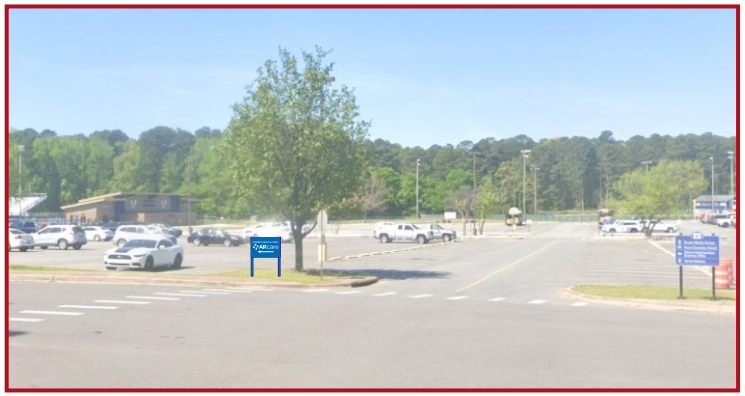

After

Painted to Match

Oracal 8800 052 Azure Blue

Standard White

CUPPLES SIGN COMPANY

208 Jones Road
Paragould, AR 72450
Phone: 870-236-8566
Fax: 870-236-8722

ARTWORK MAY NOT BE REPRODUCED
© 2022 Cupples Sign Company

## DISCLAIMER

DUE TO MANUFACTURING PROCESSES AND MATERIAL SIZES FINISHED PRODUCTS MAY VARY. PRIMARY ELECTRICAL RUNS & CONNECTIONS TO BE FURNISHED BY OTHERS.

**PLEASE READ CAREFULLY:** BEFORE YOU APPROVE THIS PROOF, PLEASE READ YOUR COPY CAREFULLY AND COMPLETELY. CHECK FOR SPELLING ERRORS, COPY OMISSIONS, AND COLOR/DESIGN DETAILS. WE WILL NOT BE HELD RESPONSIBLE FOR ANY ERRORS WHICH ARE NOT MARKED ON THIS PROOF. ANY CHANGES DESIRED DUE TO MISTAKES DISCOVERED AFTER PROOFING AND/OR PRODUCTION OF PRODUCT WILL BE AT THE EXPENSE OF THE CUSTOMER.

| | | |
|---|---|---|
| CUSTOMER: AR Care - Bryant Schools Clinic | DESIGNER: HLH/RJS | OPTION/REVISION: Opt 1 |
| ADDRESS: 350 School Dr. \| Bryant, AR 72022 | DATE: 08/22/23 | |
| DRAWING: ARCare_BryantSchoolsClnic_DirB | SCALE: 3/8" = 1' 0" | |

APPROVAL

Approved By

Approval Date

**Dir-D**




Replace existing sign

Flat cut aluminum

Cut vinyl graphics

Qty 1

Total Sign Area = 4-sqft

Images may not be to scale



Before



After

Painted to Match

Oracal 8800 052
Azure Blue

Standard White

CUPPLES SIGN COMPANY

208 Jones Road
Paragould, AR 72450
Phone: 870-236-8566
Fax: 870-236-8722

ARTWORK MAY NOT BE REPRODUCED
© 2022 Cupples Sign Company

## DISCLAIMER

DUE TO MANUFACTURING PROCESSES AND MATERIAL SIZES FINISHED PRODUCTS MAY VARY. PRIMARY ELECTRICAL RUNS & CONNECTIONS TO BE FURNISHED BY OTHERS.

**PLEASE READ CAREFULLY:** BEFORE YOU APPROVE THIS PROOF, PLEASE READ YOUR COPY CAREFULLY AND COMPLETELY. CHECK FOR SPELLING ERRORS, COPY OMISSIONS, AND COLOR/DESIGN DETAILS. WE WILL NOT BE HELD RESPONSIBLE FOR ANY ERRORS WHICH ARE NOT MARKED ON THIS PROOF. ANY CHANGES DESIRED DUE TO MISTAKES DISCOVERED AFTER PROOFING AND/OR PRODUCTION OF PRODUCT WILL BE AT THE EXPENSE OF THE CUSTOMER.

| | | |
|---|---|---|
| CUSTOMER: AR Care - Bryant Schools Clinic | DESIGNER: HLH/RJS | OPTION/REVISION: Opt 1 |
| ADDRESS: 350 School Dr. \| Bryant, AR 72022 | DATE: 08/22/23 | |
| DRAWING: ARCare_BryantSchoolsClnic_DirD | SCALE: 1/8" = 1" | |

APPROVAL

Approved By

Approval Date




CUPPLES SIGN COMPANY
208 Jones Road
Paragould, AR 72450
Phone: 870-236-8566
Fax: 870-236-8722

ARTWORK MAY NOT BE REPRODUCED
© 2022 Cupples Sign Company

## DISCLAIMER

DUE TO MANUFACTURING PROCESSES AND MATERIAL SIZES FINISHED PRODUCTS MAY VARY. PRIMARY ELECTRICAL RUNS & CONNECTIONS TO BE FURNISHED BY OTHERS.

**PLEASE READ CAREFULLY:** BEFORE YOU APPROVE THIS PROOF, PLEASE READ YOUR COPY CAREFULLY AND COMPLETELY. CHECK FOR SPELLING ERRORS, COPY OMISSIONS, AND COLOR/DESIGN DETAILS. WE WILL NOT BE HELD RESPONSIBLE FOR ANY ERRORS WHICH ARE NOT MARKED ON THIS PROOF. ANY CHANGES DESIRED DUE TO MISTAKES DISCOVERED AFTER PROOFING AND/OR PRODUCTION OF PRODUCT WILL BE AT THE EXPENSE OF THE CUSTOMER.

| | | |
|---|---|---|
| CUSTOMER: AR Care - Bryant Schools Clinic | DESIGNER: HLH | OPTION/REVISION: Opt 1 |
| ADDRESS: 350 School Dr. \| Bryant, AR 72022 | DATE: 07/20/23 | |
| DRAWING: ARCare_BryantSchoolsClnic_Directionals | SCALE: 1-1/2" = 1' 0" | |

APPROVAL

Approved By

Approval Date