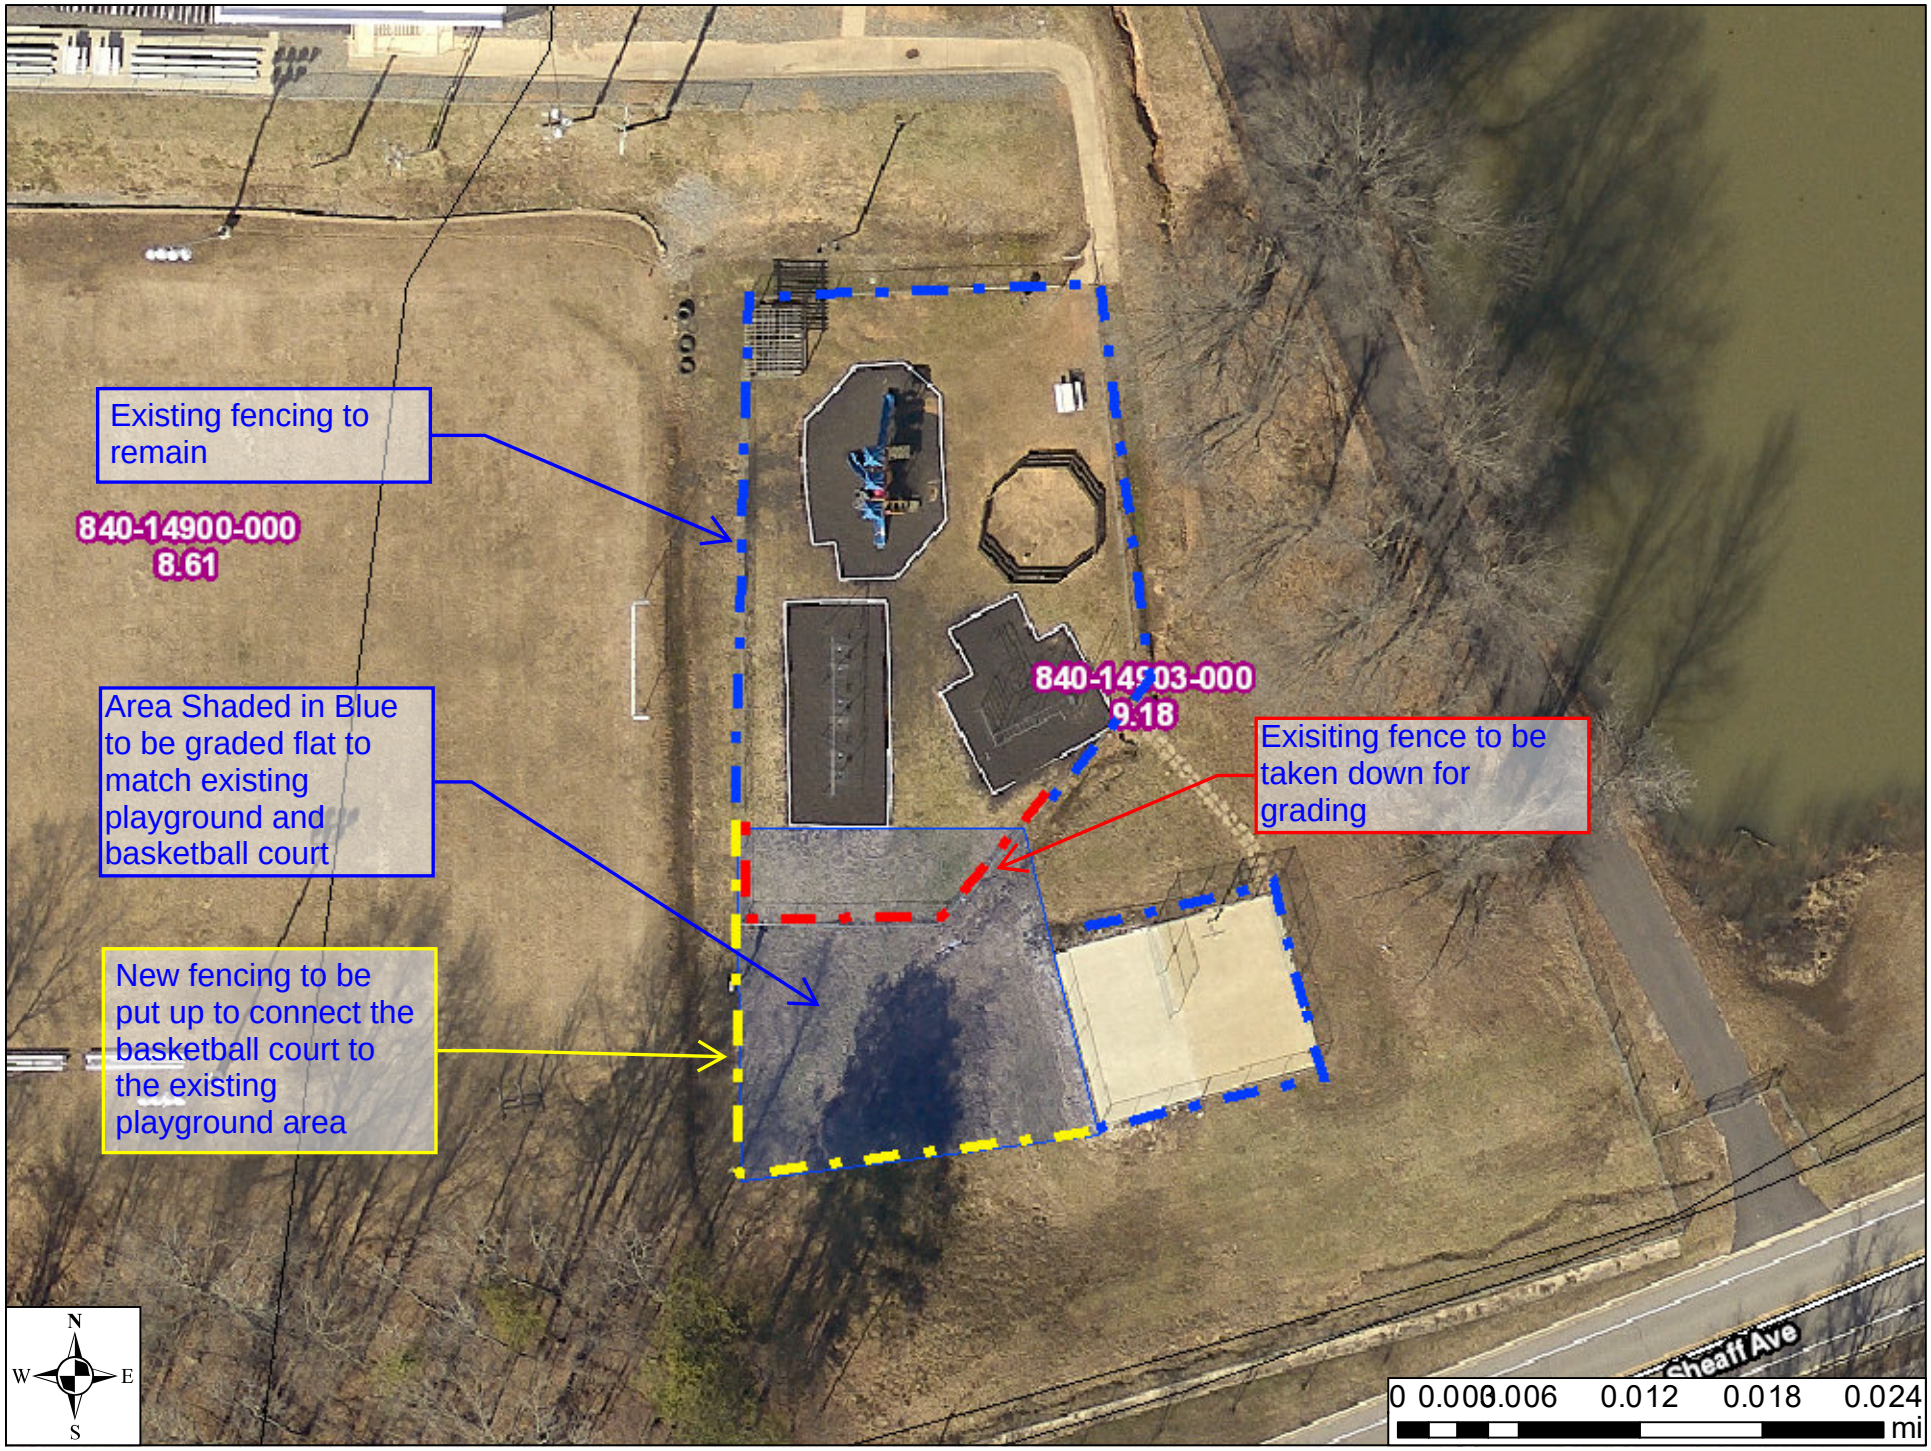

Existing fencing to remain
840-14900-000
8.61
Area Shaded in Blue to be graded flat to match existing playground and basketball court
New fencing to be put up to connect the basketball court to the existing playground area
840-14903-000
9.18
Exisiting fence to be taken down for grading
Sheaff Ave
N
W
E
S
0 0.006 0.012 0.018 0.024
mi