1	12-10-21	CB
2	12-14-21	CB
3	3-2-22	CB
4	3-9-22	CB

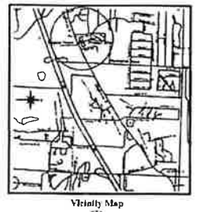
Stream Relocation

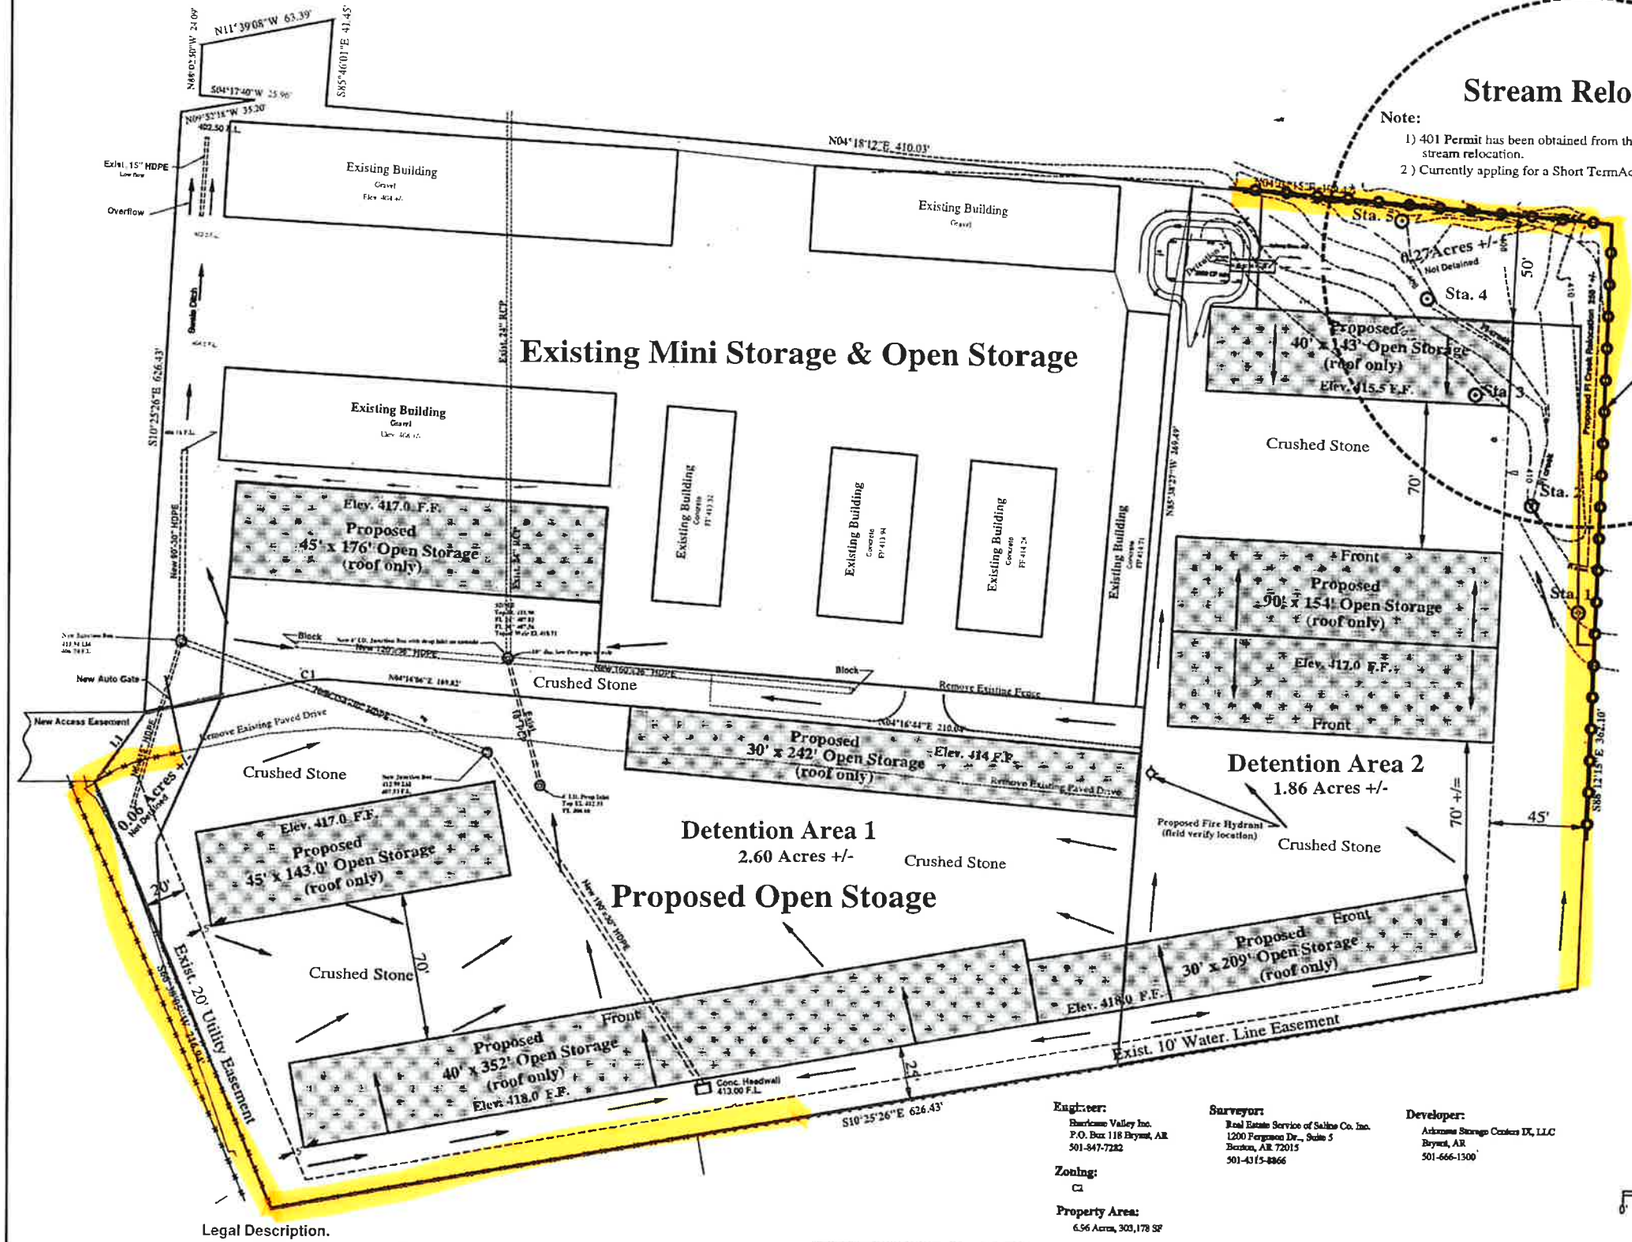
Note:

1) 401 Permit has been obtained from the COE in Vicksburg for stream relocation.
2) Currently appling for a Short TermActivity Authorization from ADEQ.

W
S N
E

BASIS OF BEARING IS
GRID NORTH ARKANSAS
SOUTH ZONE
NAD83
VERTICAL DATUM
NAVD 88


Vicinity Map


Existing Mini Storage & Open Storage
Existing Building
Gravel
Elev. 404 ±/-
Existing Building
Gravel
Existing Building
Gravel
Existing Building
Concrete
FF 413.32
Existing Building
Concrete
FF 413.38
Existing Building
Concrete
FF 414.24
Existing Building
Concrete
FF 413.71
Existing Building
Concrete
FF 414.71
Existing Building
Concrete
FF 414.24