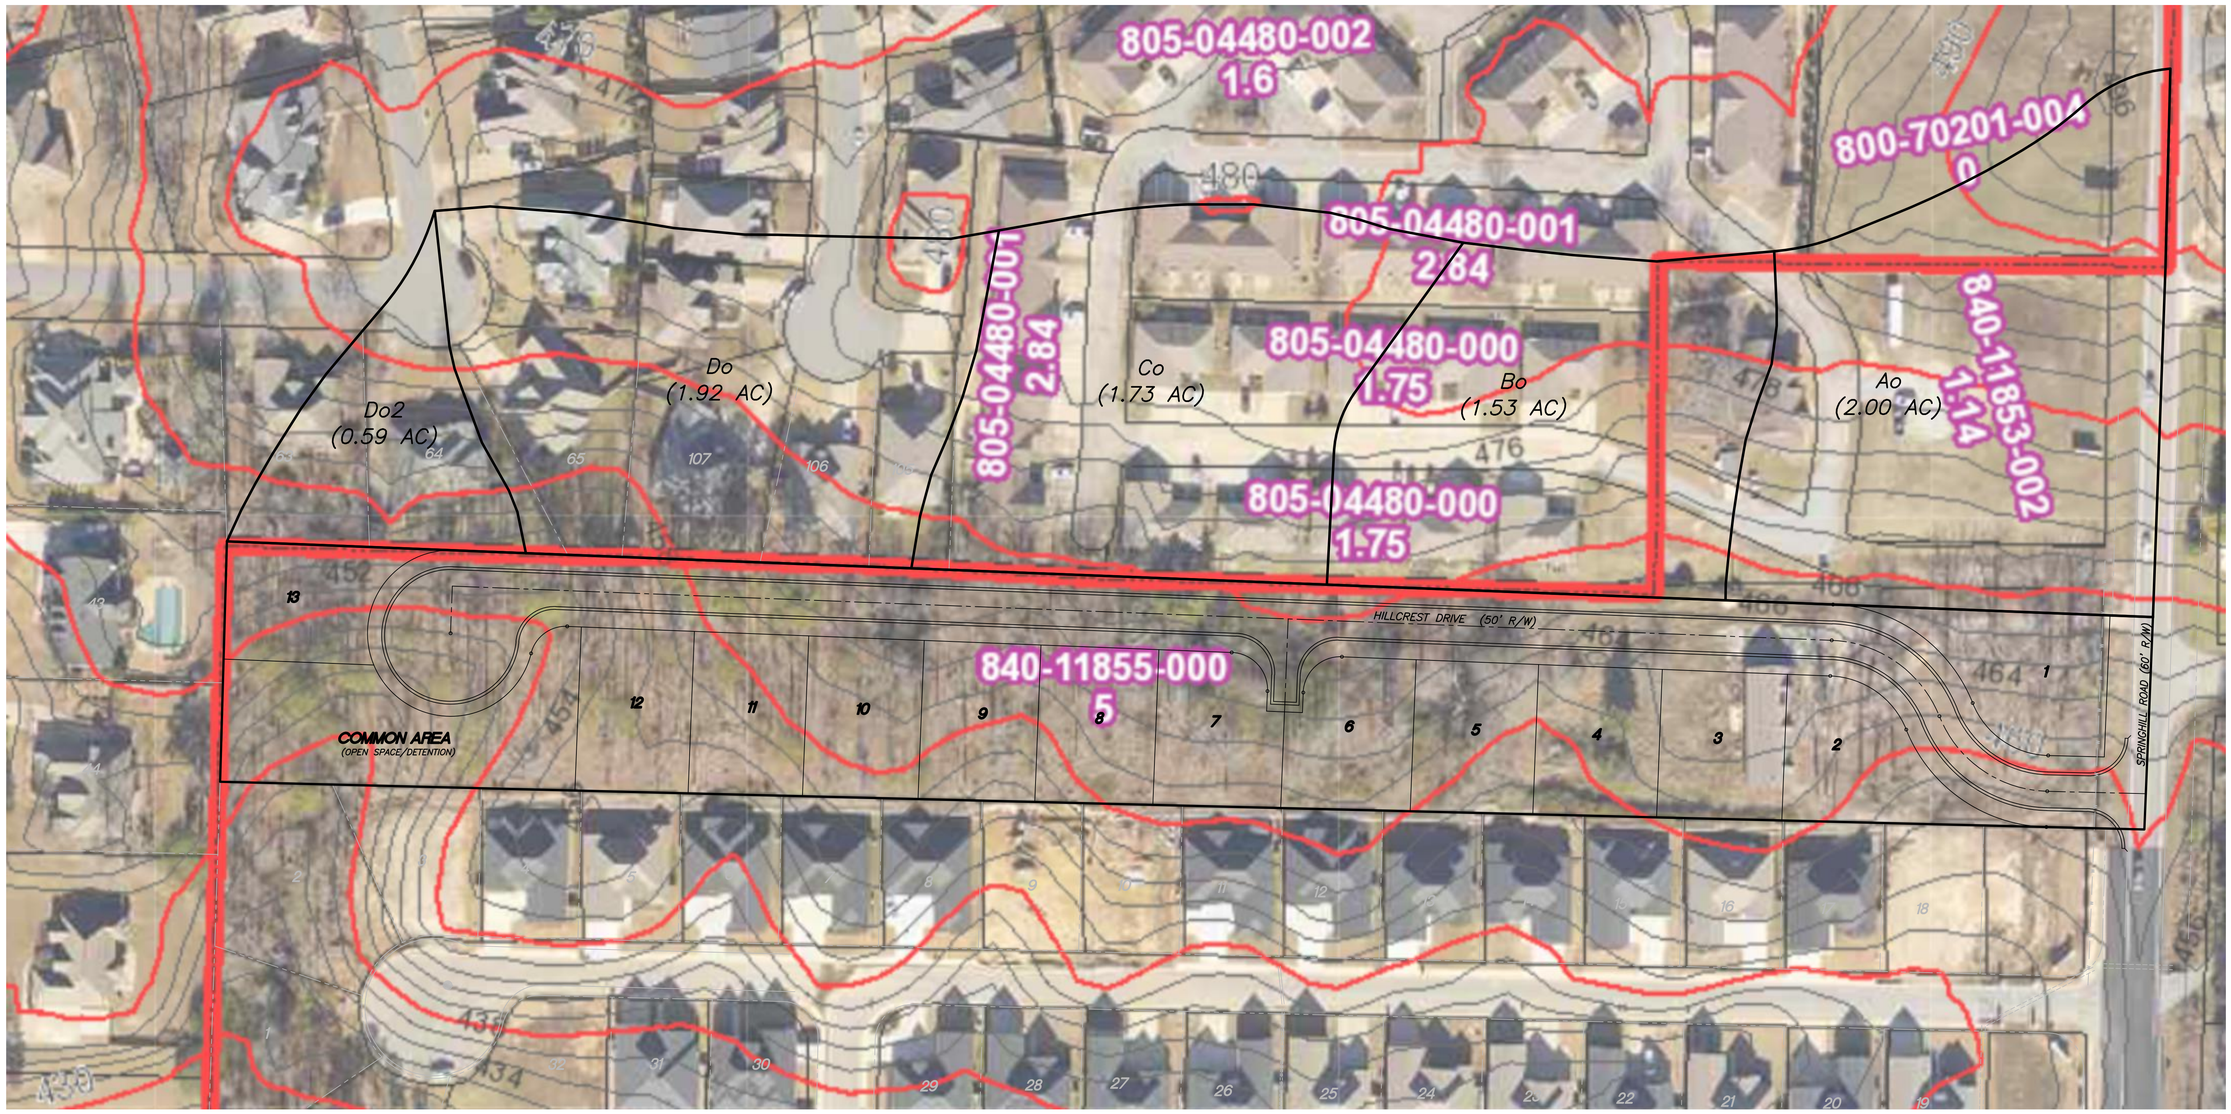


0' 50' 100' 150'

SCALE: 1" = 50'

DRAINAGE MAP (OFF-SITE)
HILLCREST ADDITION

PART OF THE SE 1/4 OF SECTION 17, T-1-S, R-14-W
CITY OF BRYANT, SALINE COUNTY, ARKANSAS

LEMONS ENGINEERING CONSULTANTS, INC.
204 CHERRY STREET
CABOT, ARKANSAS 72023
(501) 843-5081 • FAX (501) 941-0959
ENGINEERING + SURVEYING
WATER • SEWER • TRANSPORTATION • SUBDIVISIONS

Prepared For:
Springhill HWY 5
Development, LLC
816 E. Oak Street
Conway, Arkansas 72032

No.	Revisions	Date	By

Project No. 24-018
Date: JULY 23, 2024
File: Hillcrest Drain Off
Scale: 1" = 50'
Sheet: 1 of 1
Drawn By: B. Judd