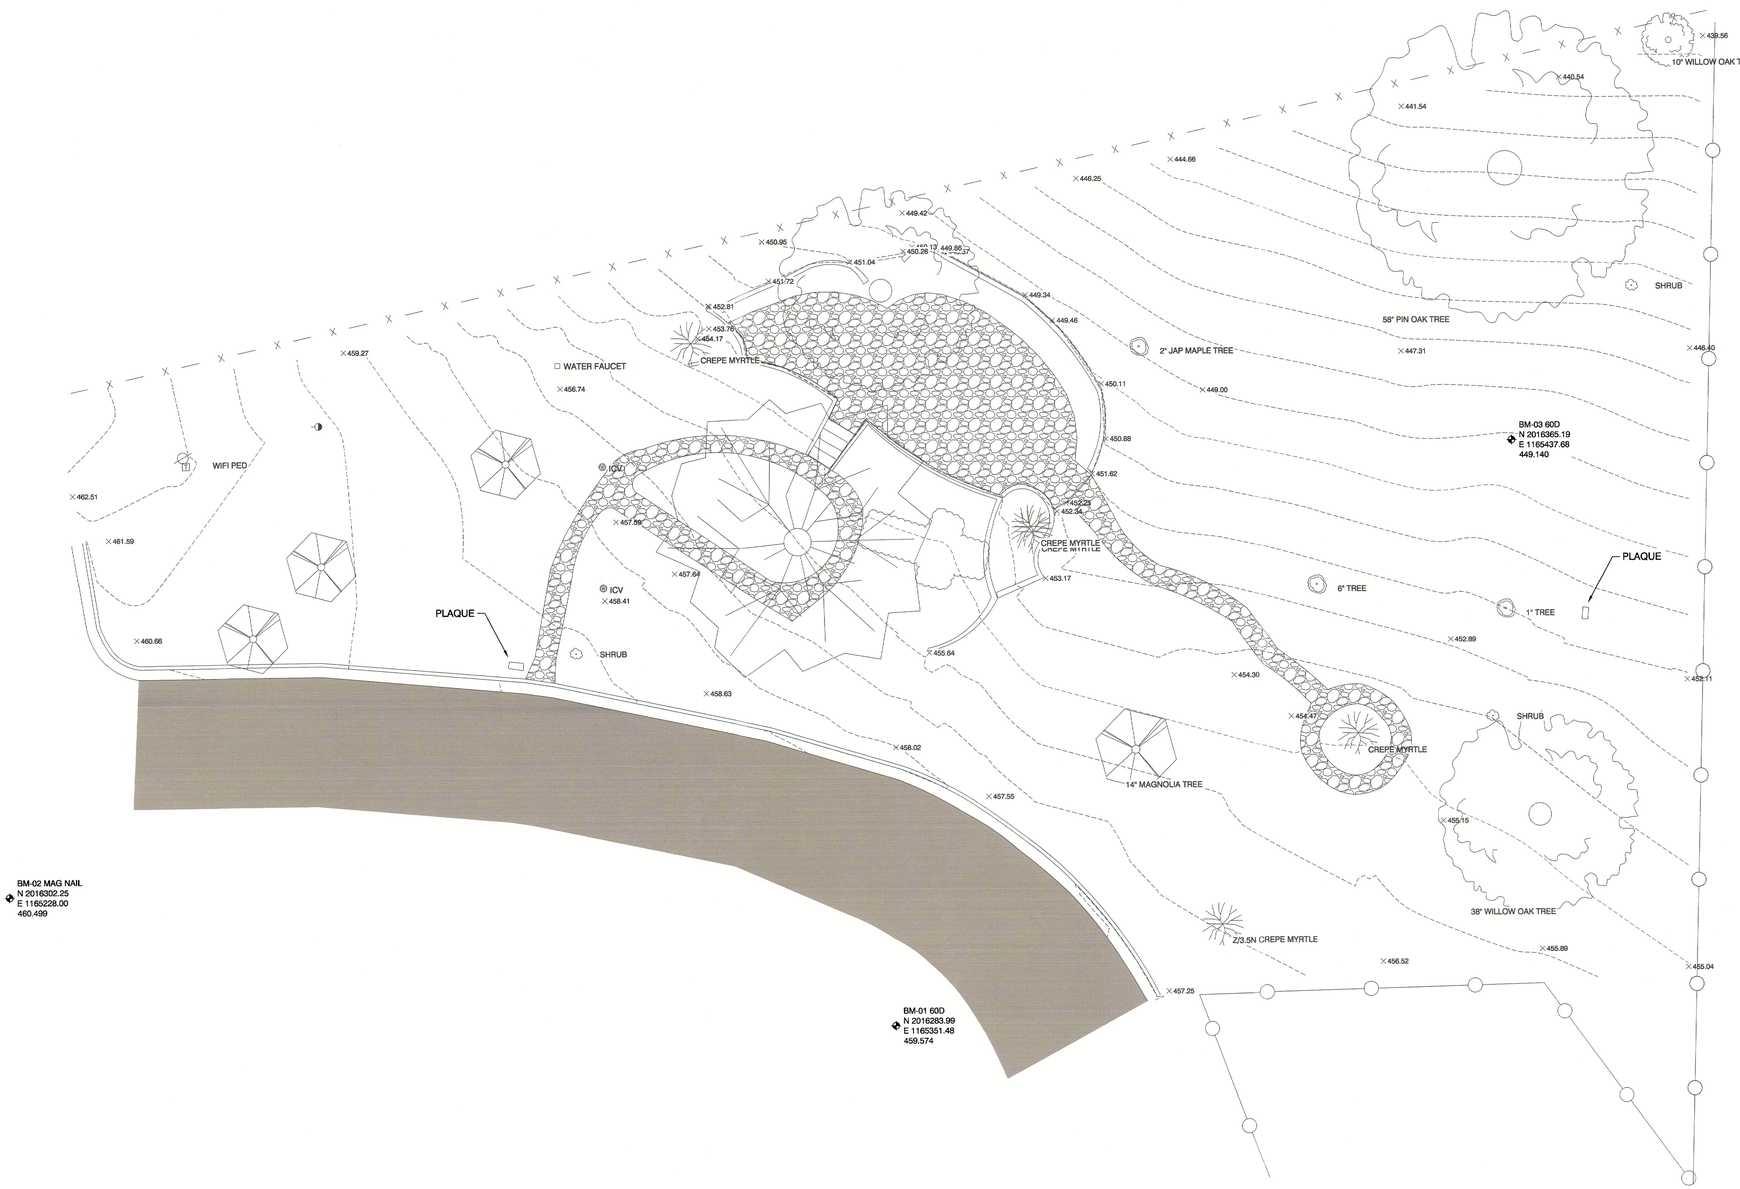


DATE	REVISION	BY

GNE Designing our client's success

GarNat Engineering, LLC
P.O. Box 116 Benton, AR 72018
3825 Mt Carmel Rd Bryant, AR 72022
Ph (501) 408-4650
garnatengineering@gmail.com

BRYANT FIRST UNITED METHODIST CHURCH
COLUMBARIUM
CITY OF BRYANT, ARKANSAS

CONTENTS:

TOPOGRAPHICAL SURVEY

PROJECT NO: 23108

DATE: AUGUST 2023

SHEET NO: C1.0

J:\Projects\2023 Projects\23108 Bryant First United Methodist Church Tops\Drawings\Plots\Survey\23108 - Bryant First United Methodist Church Topo - 072323.dwg