City of Bryant, Arkansas
Community Development
210 SW 3rd Street Bryant, AR 72022
501-943-0943

SIGN PERMIT APPLICATION

Applicants are advised to read the Sign Ordinance prior to completing and signing this form. The Sign Ordinance is available at www.cityofbryant.com under the Planning and Community Development tab.

Note: Electrical Permits may be Required, Please contact the Community Development Office for more information.

Date: 8-19-24

Sign Co. or Sign Owner

Name Little Rock Conway Sign
Address PO Box 806
City, State, Zip Conway AR 72033
Phone 501-327-4166
Alternate Phone 501-764-7611

Property Owner

Name Fiiz Drinks
Address 2340 Texas Heritage Parkway #600
City, State, Zip Brookshire TX 77494
Phone 281-375-9305
Alternate Phone

GENERAL INFORMATION

Name of Business Fiiz Drinks
Address/Location of sign 1812 Reynolds Rd Suite 4
Zoning Classification C-2

Please use following page to provide details on the signs requesting approval. Along with information provided on this application, **a Site Plan showing placement of sign(s) and any existing sign(s) on the property is required** to be submitted. **Renderings of the sign(s) showing the correct dimensions is also required** to be submitted with the application. A thirty-five dollar ($35) per sign payment will be collected at the time of permit issuance. According to the Sign Ordinance a fee for and sign variance or special sign permit request shall be one hundred dollars ($100). Additional documentation may be required by Sign Administrator.

READ CAREFULLY BEFORE SIGNING

I Andrea Holt, do hereby certify that all information contained within this application is true and correct. I fully understand that the terms of the Sign Ordinance supersede the Sign Administrator's approval and that all signs must fully comply with all terms of the Sign Ordinance regardless of approval. I further certify that the proposed sign is authorized by the owner of the property and that I am authorized by the property owner to make this application. I understand

that no sign may be placed in public right of way. I understand that I must comply with all Building and Electrical Codes and that it is my responsibility to obtain all necessary permits.

Use table below to enter information regarding each sign for approval. Please use each letter to reference each sign rendering.

SIGN	**Type** (Façade, Pole, Monument, other)	**Dimensions** (Height, Length, Width)	**Sqft** (Measured in whole as rectangle)	**Height of Sign** (Measured from lot surface)		Column for Admin Certifying Approval
				Top of Sign	Bottom of Sign	
A S1	Wall	38" x 164.75"	43.5	16'4"	13'2"	
B S3	Wall	38" x 164.75	43.5	16'2"	13'	
C S4	Wall	38" x 164.75	43.5	13'4"	10'2"	
~~D~~ S5	Pole/tenant	32 1/2 x 69 1/2	10.86			
E						
~~G~~ F						

Sign 2 is a menu board for drive thru - that won't require a permit, will it?

PLOT MAP



DESIGN LEGEND

S1: FRONT LIT CHANNEL LETTERS
- 3'-2" x 13'-8 3/4" OVERALL

S2: FRONT LIT WALL SIGN MENU
- 4'-0" x 6'-7" OVERALL

S3: FRONT LIT CHANNEL LETTERS
- 3'-2" x 13'-8 3/4" OVERALL

S4: FRONT LIT CHANNEL LETTERS
- 3'-2" x 13'-8 3/4" OVERALL

S5: TENANT VINYL / Poly ??
- 1'-10 1/2" x 5'-9 1/2" OVERALL

FILE LOCATION: Google Drive (G:) / Shared Drives / ALL JOBS / **2024-6355-Fiiz Drinks-Fiiz Drinks-Arkansas** / 03 DESIGNER DRAWINGS

ALLIED ELECTRIC SIGN & Awning
WWW.ALLIED-SIGN.COM

CLIENT: Fiiz Drinks
ADDRESS: 1812 Reynolds Road Suite #4, Bryant, Arkansas 72022
CONTACT: Amber Jones
PHONE #: 501-454-0487
DESIGNER: Courtney
EMAIL: amber@dajones.llc
ACCOUNT EXEC.: Regina Hewlett
DATE: 07/15/24
FILE NAME: Fiiz Drinks (Bryant) Sign Package 03

REV	DATE	BY	DESCRIPTION
1	07.12.24	CC	options for red or white background on monument tenant vinyl
2	07.15.24	CC	All signage to have no outside or vegetation mask
3	00.00.24	XX	xxxx
4	00.00.24	XX	xxxx
5	00.00.24	XX	xxxx
6	00.00.24	XX	xxxx
7	00.00.24	XX	xxxx
8	00.00.24	XX	xxxx
9	00.00.24	XX	xxxx
10	00.00.24	XX	xxxx

Client Approval DATE
NE Approval DATE
Landlord Approval DATE

BACKED BY OUR 5 YEAR L.E.D WARRANTY

Survey NAME & DATE
Permit 00.00.24
Stage CALLOUT
1 of 8

THIS IS AN ORIGINAL UNPUBLISHED DRAWING CREATED BY ALLIED ELECTRIC SIGN. IT IS SUBMITTED FOR YOUR PERSONAL USE IN CONNECTION WITH THE PROJECT BEING PLANNED FOR YOU. IT IS NOT TO BE REPRODUCED, COPIED OR EXHIBITED.

Follow us on

(A)

Verify Measurements given
Get Measurements as indicated
Elec? Access?

S1.)

S1

FIIZ DRINKS
YOUR DRINK. YOUR WAY.

NIGHT VIEW *Not in Scale*



EXISTING CONDITIONS
Not in Scale

SQUARE FOOTAGE BREAKDOWN

FASCIA: 26 Linear Ft.
CODE ALLOTMENT (2 SQ.FT/LIN FT.) = 52 sq. ft.

PROPOSED SIGNAGE: 43.5 sq. ft.

*Rendering is an Approximate Visual Aid ONLY
Actual Results May Vary



SOUTH ELEVATION
Not in Scale

FILE LOCATION: Google Drive (G:) / Shared Drives / ALL JOBS / **2024-6355-Fiiz Drinks-Fiiz Drinks-Arkansas** / 03 DESIGNER DRAWINGS

ALLIED ELECTRIC SIGN & Awning
WWW.ALLIED-SIGN.COM

CLIENT: Fiiz Drinks
ADDRESS: 1812 Reynolds Road Suite #4, Bryant, Arkansas 72022
CONTACT: Amber Jones
PHONE #: 501-454-0487
DESIGNER: Courtney
EMAIL: amber@dajones.llc
ACCOUNT EXEC.: Regina Hewlett
DATE: 07/15/24
FILE NAME: Fiiz Drinks (Bryant) Sign Package 03

REV.	DATE	BY	DESCRIPTION
1	07.12.24	CC	options for red or white background on monument tenant vinyl
2	07.15.24	CC	All signage to have no bubbles or registration mark
3	00.00.24	XX	xxxx
4	00.00.24	XX	xxxx
5	00.00.24	XX	xxxx
6	00.00.24	XX	xxxx
7	00.00.24	XX	xxxx
8	00.00.24	XX	xxxx
9	00.00.24	XX	xxxx
*10	00.00.24	XX	xxxx

Client Approval / DATE
AE Approval / DATE
Landlord Approval / DATE

BACKED BY OUR 5 YEAR L.E.D WARRANTY

SCALE: NAME & DATE
DRAWN: 00/00/24
SHEET: CALLOUT | 2 of 8

LOCATIONS: HQ LINDON: **543 W. 1600 N. LINDON, UT** LAS VEGAS: **6845 SPEEDWAY BLVD. #K103, LAS VEGAS, NV 89115** Utah Contractors: 375809-5501 Nevada: 60486 Colorado: LIC00247443 Idaho: RCE-29969

THIS IS AN ORIGINAL UNPUBLISHED DRAWING CREATED BY ALLIED ELECTRIC SIGN. IT IS SUBMITTED FOR YOUR PERSONAL USE IN CONNECTION WITH THE PROJECT BEING PLANNED FOR YOU. IT IS NOT TO BE REPRODUCED, COPIED OR EXHIBITED


Follow us on

17"
-8"
16'4" top

16'4"
3'2"
13'2"

S2. & S3.) EAST ELEVATION

FRONT LIT WALL SIGN MENU & FRONT LIT CHANNEL LETTERS

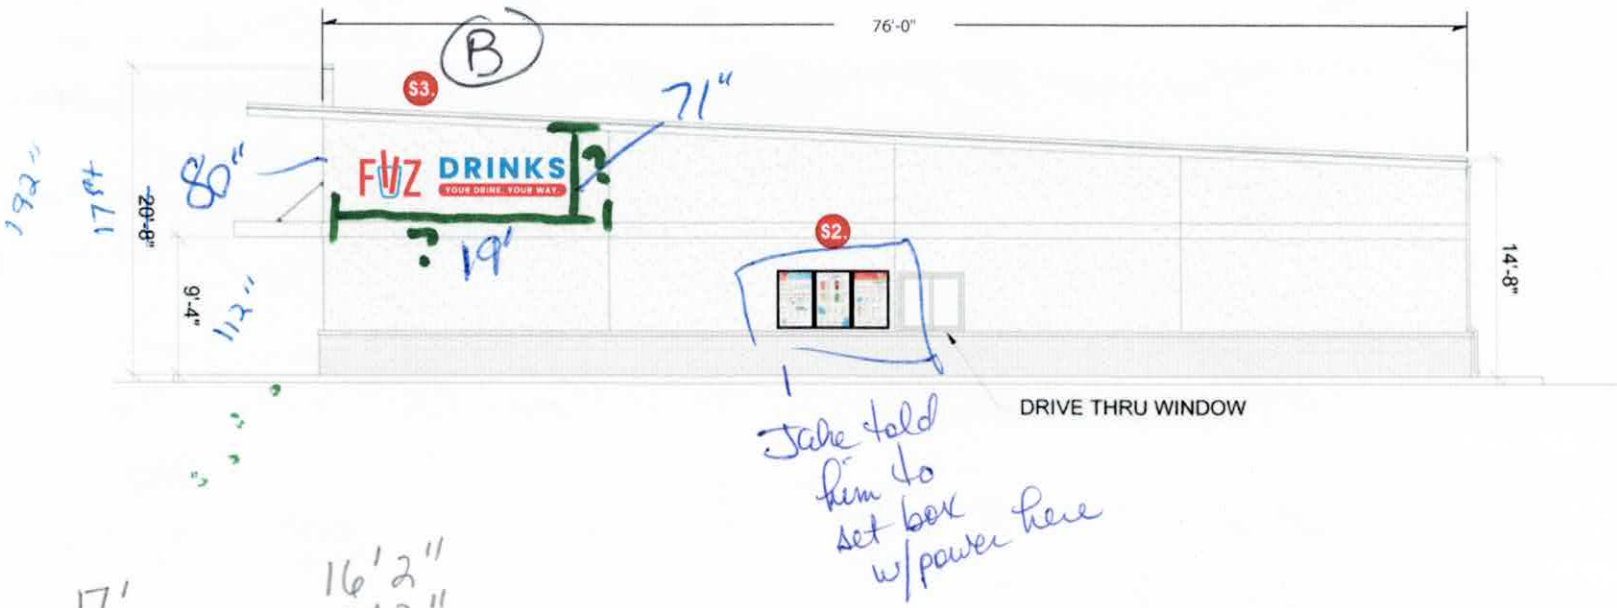

17'
-10"
16'2"

16'2"
-3'2"
13'

EAST ELEVATION:

SCALE: 1/8" = 1'-0"

SQUARE FOOTAGE BREAKDOWN

FASCIA: 76 Linear Ft.
CODE ALLOTMENT (2 SQ.FT/LIN FT.) = 152 sq. ft.

PROPOSED SIGNAGE: 43.5 + 30 = 73.5 sq. ft.

FILE LOCATION: Google Drive (G:) / Shared Drives / ALL JOBS / **2024-6355-Fiiz Drinks-Fiiz Drinks-Arkansas** / 03 DESIGNER DRAWINGS

ALLIED ELECTRIC SIGN & Awning
WWW.ALLIED-SIGN.COM

CLIENT: Fiiz Drinks
ADDRESS: 1812 Reynolds Road Suite #4, Bryant, Arkansas 72022
DESIGNER: Courtney
ACCOUNT EXEC.: Regina Hewlett
FILE NAME: Fiiz Drinks (Bryant) Sign Package 03
CONTACT: Amber Jones
PHONE #: 501-454-0487
EMAIL: amber@dajones.llc
DATE: 07/15/24

REV.	DATE	BY	DESCRIPTION
1	07.12.24	CC	options for red or white background on monument (script vinyl
2	07.15.24	CC	All signage to have no bubble or vegetation mark
3	00.00.24	XX	xxxx
4	00.00.24	XX	xxxx
5	00.00.24	XX	xxxx
6	00.00.24	XX	xxxx
7	00.00.24	XX	xxxx
8	00.00.24	XX	xxxx
9	00.00.24	XX	xxxx
10	00.00.24	XX	xxxx

Client Approval: DATE
ALI Approval: DATE
Landlord Approval: DATE

BACKED BY ONE 5 YEAR L.E.D WARRANTY


SCALE: NAME & DATE
DRAWN: 00.00.24
PAGE: CALLOUT | 3 of 8

THIS IS AN ORIGINAL UNPUBLISHED DRAWING CREATED BY ALLIED ELECTRIC SIGN. IT IS SUBMITTED FOR YOUR PERSONAL USE IN CONNECTION WITH THE PROJECT BEING PLANNED FOR YOU. IT IS NOT TO BE REPRODUCED, COPIED OR EXHIBITED.

Follow us on

S4.) NORTH ELEVATION
FRONT LIT CHANNEL LETTERS

Wall Pack in the way— May have to patch

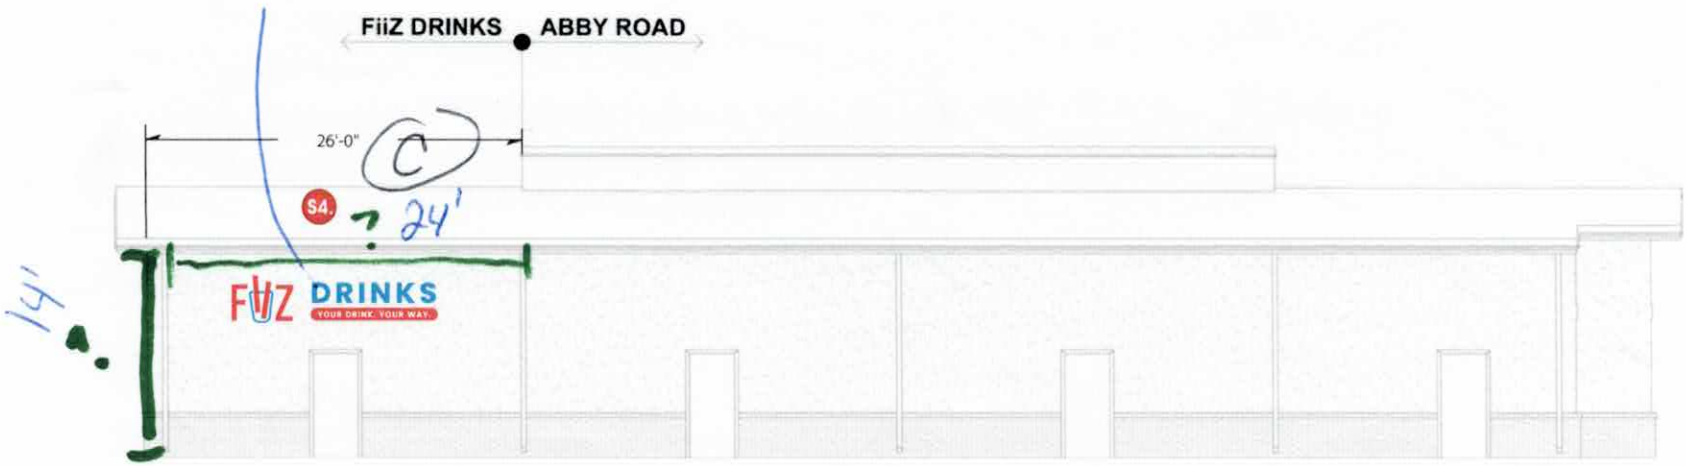

14' − 8" = 13' 4"

13' 4" − 3' 2" = 10' 2"

CHANNEL LETTERS:

SCALE: 1/8" = 1'-0"

SQUARE FOOTAGE BREAKDOWN

FASCIA: 26 Linear Ft.
CODE ALLOTMENT (2 SQ.FT/LIN FT.) = 52 sq. ft.

PROPOSED SIGNAGE: 43.5 sq. ft.

FILE LOCATION: Google Drive (G:) / Shared Drives / ALL JOBS / **2024-6355-Fiiz Drinks-Fiiz Drinks-Arkansas** / 03 DESIGNER DRAWINGS

ALLIED ELECTRIC SIGN & Awning
WWW.ALLIED-SIGN.COM

CLIENT: Fiiz Drinks
ADDRESS: 1812 Reynolds Road Suite #4 Bryant, Arkansas 72022
CONTACT: Amber Jones
PHONE #: 501-454-0487
DESIGNER: Courtney
EMAIL: amber@dlaones.llc
ACCOUNT EXEC.: Regina Hewlett
DATE: 07/15/24
FILE NAME: Fiiz Drinks (Bryant) Sign Package 03

REV	DATE	BY	DESCRIPTION
1	07.12.24	CC	options for vector white background on monument tenant vinyl
2	07.15.24	CC	fill signage to have no bubble or vegetation mask
3	00.00.24	XX	xxxx
4	00.00.24	XX	xxxx
5	00.00.24	XX	xxxx
6	00.00.24	XX	xxxx
7	00.00.24	XX	xxxx
8	00.00.24	XX	xxxx
9	00.00.24	XX	xxxx
10	00.00.24	XX	xxxx

Client Approval — DATE
AE Approval — DATE
Landlord Approval — DATE

BACKED BY OUR 5 YEAR L.E.D. WARRANTY

SCALE: NAME & DATE
Sheet: 00.00.24
Page: CALLOUT — 4 of 8

LOCATIONS: HQ LINDON: 543 W. 1600 N. LINDON, UT LAS VEGAS: 6845 SPEEDWAY BLVD. #K103, LAS VEGAS, NV 89115 Utah Contractors: 375809-5501 Nevada: 60486 Colorado: LIC00247443 Idaho: RCE-29969
THIS IS AN ORIGINAL UNPUBLISHED DRAWING CREATED BY ALLIED ELECTRIC SIGN. IT IS SUBMITTED FOR YOUR PERSONAL USE IN CONNECTION WITH THE PROJECT BEING PLANNED FOR YOU. IT IS NOT TO BE REPRODUCED, COPIED OR EXHIBITED.
Follow us on

S5.) EXISTING D/S MONUMENT

~~FRONT LIT CHANNEL LETTERS~~

Flat Poly Faces w/ translucent vinyl

VO - 49½" x 22½"
1½" Ref.



EXISTING CONDITIONS
Not in Scale



EXTERIOR
Not in Scale

FILE LOCATION: Google Drive (G:) / Shared Drives / ALL JOBS / **2024-6355-Fiiz Drinks-Fiiz Drinks-Arkansas** / 03 DESIGNER DRAWINGS

ALLIED ELECTRIC SIGN & Awning
WWW.ALLIED-SIGN.COM

CLIENT: Fiiz Drinks
ADDRESS: 1812 Reynolds Road Suite #4, Bryant, Arkansas 72022
CONTACT: Amber Jones
PHONE #: 501-454-0487
EMAIL: amber@dajones.llc
DESIGNER: Courtney
ACCOUNT EXEC.: Regina Hewlett
DATE: 07/15/24
FILE NAME: Fiiz Drinks (Bryant) Sign Package 03

REV.	DATE	BY	DESCRIPTION
1	07.12.24	CC	options for red or white background on monument fascia vinyl
2	07.15.24	CC	All signage to have no outline or registration mark
3	00.00.24	XX	xxxx
4	00.00.24	XX	xxxx
5	00.00.24	XX	xxxx
6	00.00.24	XX	xxxx
7	00.00.24	XX	xxxx
8	00.00.24	XX	xxxx
9	00.00.24	XX	xxxx
10	00.00.24	XX	xxxx

Client Approval — DATE
AE Approval — DATE
Landlord Approval — DATE

BACKED BY OUR 5 YEAR LED WARRANTY

Scale: NAME & DATE
Page: 00.00.24
CALLOUT — 5 of 8

LOCATIONS: HQ LINDON: **543 W. 1600 N. LINDON, UT** LAS VEGAS: **6845 SPEEDWAY BLVD. #K103, LAS VEGAS, NV 89115** Utah Contractors: 375809-5501 Nevada: 60486 Colorado: LIC00247443 Idaho: RCE-29969
THIS IS AN ORIGINAL UNPUBLISHED DRAWING CREATED BY ALLIED ELECTRIC SIGN. IT IS SUBMITTED FOR YOUR PERSONAL USE IN CONNECTION WITH THE PROJECT BEING PLANNED FOR YOU. IT IS NOT TO BE REPRODUCED, COPIED OR EXHIBITED.

Follow us on

A B C

S1., S2. & S4.) SOUTH, EAST & NORTH ELEVATION

FRONT LIT CHANNEL LETTERS

POWER REQUIREMENTS: PROVIDED BY OTHERS
(1) 20 AMP Circuit / 120 Volts

ACCURATE FIELD SURVEY REQUIRED PRIOR TO FABRICATION


ALLIED TO MANUFACTURE & INSTALL
QTY (3) SETS OF FRONT LIT CHANNEL LETTERS

- **A** **FACES:** 3/16" Trans White Plex w. Applied Vinyl
  - **VINYL:** Vinyl to Match V1 & V2
  - **BUBBLES:** to Have .040 White Aluminum Middles
- **B** **TRIMCAP:** 1" White Trimcap
- **C** **RETURNS:** 3" .040 White Aluminum
- **D** **BACKS:** .063 Aluminum Stock Color
- **E** **ILLUMINATION:** White LED's
- **F** **POWER SUPPLY:** Remote Housed in Power Supply Box
- **G** **MOUNTING:** Flush to Façade

  - Visible Disconnect Switch at Sign
  - 120V Service Supplied by Others



VINYL SCHEDULE
V1: 3M Poppy Red 3630-143
V2: Orajet 3850 w. 8520 Lam

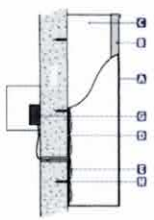

SIDE DETAIL - FRONT LIT CHANNEL LETTERS
Not to Scale

CHANNEL LETTERS: 43.5 SQ. FT.

SCALE: 3/4" = 1'-0"

FILE LOCATION: Google Drive (G:) / Shared Drives / ALL JOBS / **2024-6355-Fiiz Drinks-Fiiz Drinks-Arkansas** / 03 DESIGNER DRAWINGS

ALLIED ELECTRIC SIGN & Awning
WWW.ALLIED-SIGN.COM

CLIENT: Fiiz Drinks
ADDRESS: 1812 Reynolds Road Suite #4 Bryant, Arkansas 72022
CONTACT: Amber Jones
PHONE #: 501-454-0487
EMAIL: amber@dajones.llc
DESIGNER: Courtney
ACCOUNT EXEC.: Regina Hewlett
DATE: 07/15/24
FILE NAME: Fiiz Drinks (Bryant) Sign Package 03

REV.	DATE	BY	DESCRIPTION
1	07.12.24	CC	options for red or white background on monument tenant vinyl
2	07.18.24	CC	All signage to have no bubble or registration mark
3	00.00.24	XX	xxxx
4	00.00.24	XX	xxxx
5	00.00.24	XX	xxxx
6	00.00.24	XX	xxxx
7	00.00.24	XX	xxxx
8	00.00.24	XX	xxxx
9	00.00.24	XX	xxxx
10	00.00.24	XX	xxxx

Client Approval — DATE
Ad Approval — DATE
Landlord Approval — DATE

BACKED BY OUR 5 YEAR LED WARRANTY

Survey: NAME & DATE
Permit: 00.00.24
Stage: CALLOUT
6 of 8

LOCATIONS: HQ LINDON: **543 W. 1600 N. LINDON, UT** LAS VEGAS: **6845 SPEEDWAY BLVD. #K103, LAS VEGAS, NV 89115** Utah Contractors: 375809-5501 Nevada: 60486 Colorado: LIC00247443 Idaho: RCE-29969

THIS IS AN ORIGINAL UNPUBLISHED DRAWING CREATED BY ALLIED ELECTRIC SIGN. IT IS SUBMITTED FOR YOUR PERSONAL USE IN CONNECTION WITH THE PROJECT BEING PLANNED FOR YOU. IT IS NOT TO BE REPRODUCED, COPIED OR EXHIBITED.

Follow us on

S5.) D/S MONUMENT

~~FRONT LIT CHANNEL LETTERS~~

Flat Poly Faces w/ translucent vinyl

ALLIED TO MANUFACTURE & INSTALL
QTY (2) SETS OF TENANT VINYL

- **A** **VINYL:** To Match V1-V2
- **B** **MOUNTING:** Flush to Tenant Panel

ACCURATE FIELD SURVEY REQUIRED PRIOR TO FABRICATION



VINYL SCHEDULE
V1: 3M Poppy Red 3630-143
V2: Oracal 053 Light Blue 8500 Series

VINYL: QTY 2

SCALE: 3/8" = 1'-0"

FILE LOCATION: Google Drive (G:) / Shared Drives / ALL JOBS / **2024-6355-Fiiz Drinks-Fiiz Drinks-Arkansas** / 03 DESIGNER DRAWINGS

ALLIED ELECTRIC SIGN & Awning
WWW.ALLIED-SIGN.COM

CLIENT: Fiiz Drinks
ADDRESS: 1812 Reynolds Road Suite #4 Bryant, Arkansas 72022
DESIGNER: Courtney
ACCOUNT EXEC.: Regina Hewlett
FILE NAME: Fiiz Drinks (Bryant) Sign Package 03
CONTACT: Amber Jones
PHONE #: 501-454-0487
EMAIL: amber@daonesllc
DATE: 07/15/24

REV.	DATE	BY	DESCRIPTION
1	07.12.24	CC	options for red or white background on monument tenant vinyl
2	07.15.24	CC	All signage to have no outline or registration mark.
3	00.00.24	XX	xxxx
4	00.00.24	XX	xxxx
5	00.00.24	XX	xxxx
6	00.00.24	XX	xxxx
7	00.00.24	XX	xxxx
8	00.00.24	XX	xxxx
9	00.00.24	XX	xxxx
10	00.00.24	XX	xxxx

Client Approval — DATE
ICE Approval — DATE
Landlord Approval — DATE

BACKED BY OUR 5 YEAR L.E.D WARRANTY

Survey: NAME & DATE
Permit: 00.00.24
Page: CALLOUT — 8 of 8

LOCATIONS: HQ LINDON: **543 W. 1600 N. LINDON, UT** LAS VEGAS: **6845 SPEEDWAY BLVD. #K103, LAS VEGAS, NV 89115** Utah Contractors: 375809-5501 Nevada: 60486 Colorado: LIC00247443 Idaho: RCE-29969
THIS IS AN ORIGINAL UNPUBLISHED DRAWING CREATED BY ALLIED ELECTRIC SIGN. IT IS SUBMITTED FOR YOUR PERSONAL USE IN CONNECTION WITH THE PROJECT BEING PLANNED FOR YOU. IT IS NOT TO BE REPRODUCED, COPIED OR EXHIBITED.

Follow us on