
LEGENDS:

- GREEN SPACE
- GRAVEL
- ASPHALT
- PROPOSED COMMERCIAL CONSTRUCTION PER CITY OF BRYANT COMMERCIAL BUILDING REQUIREMENTS.

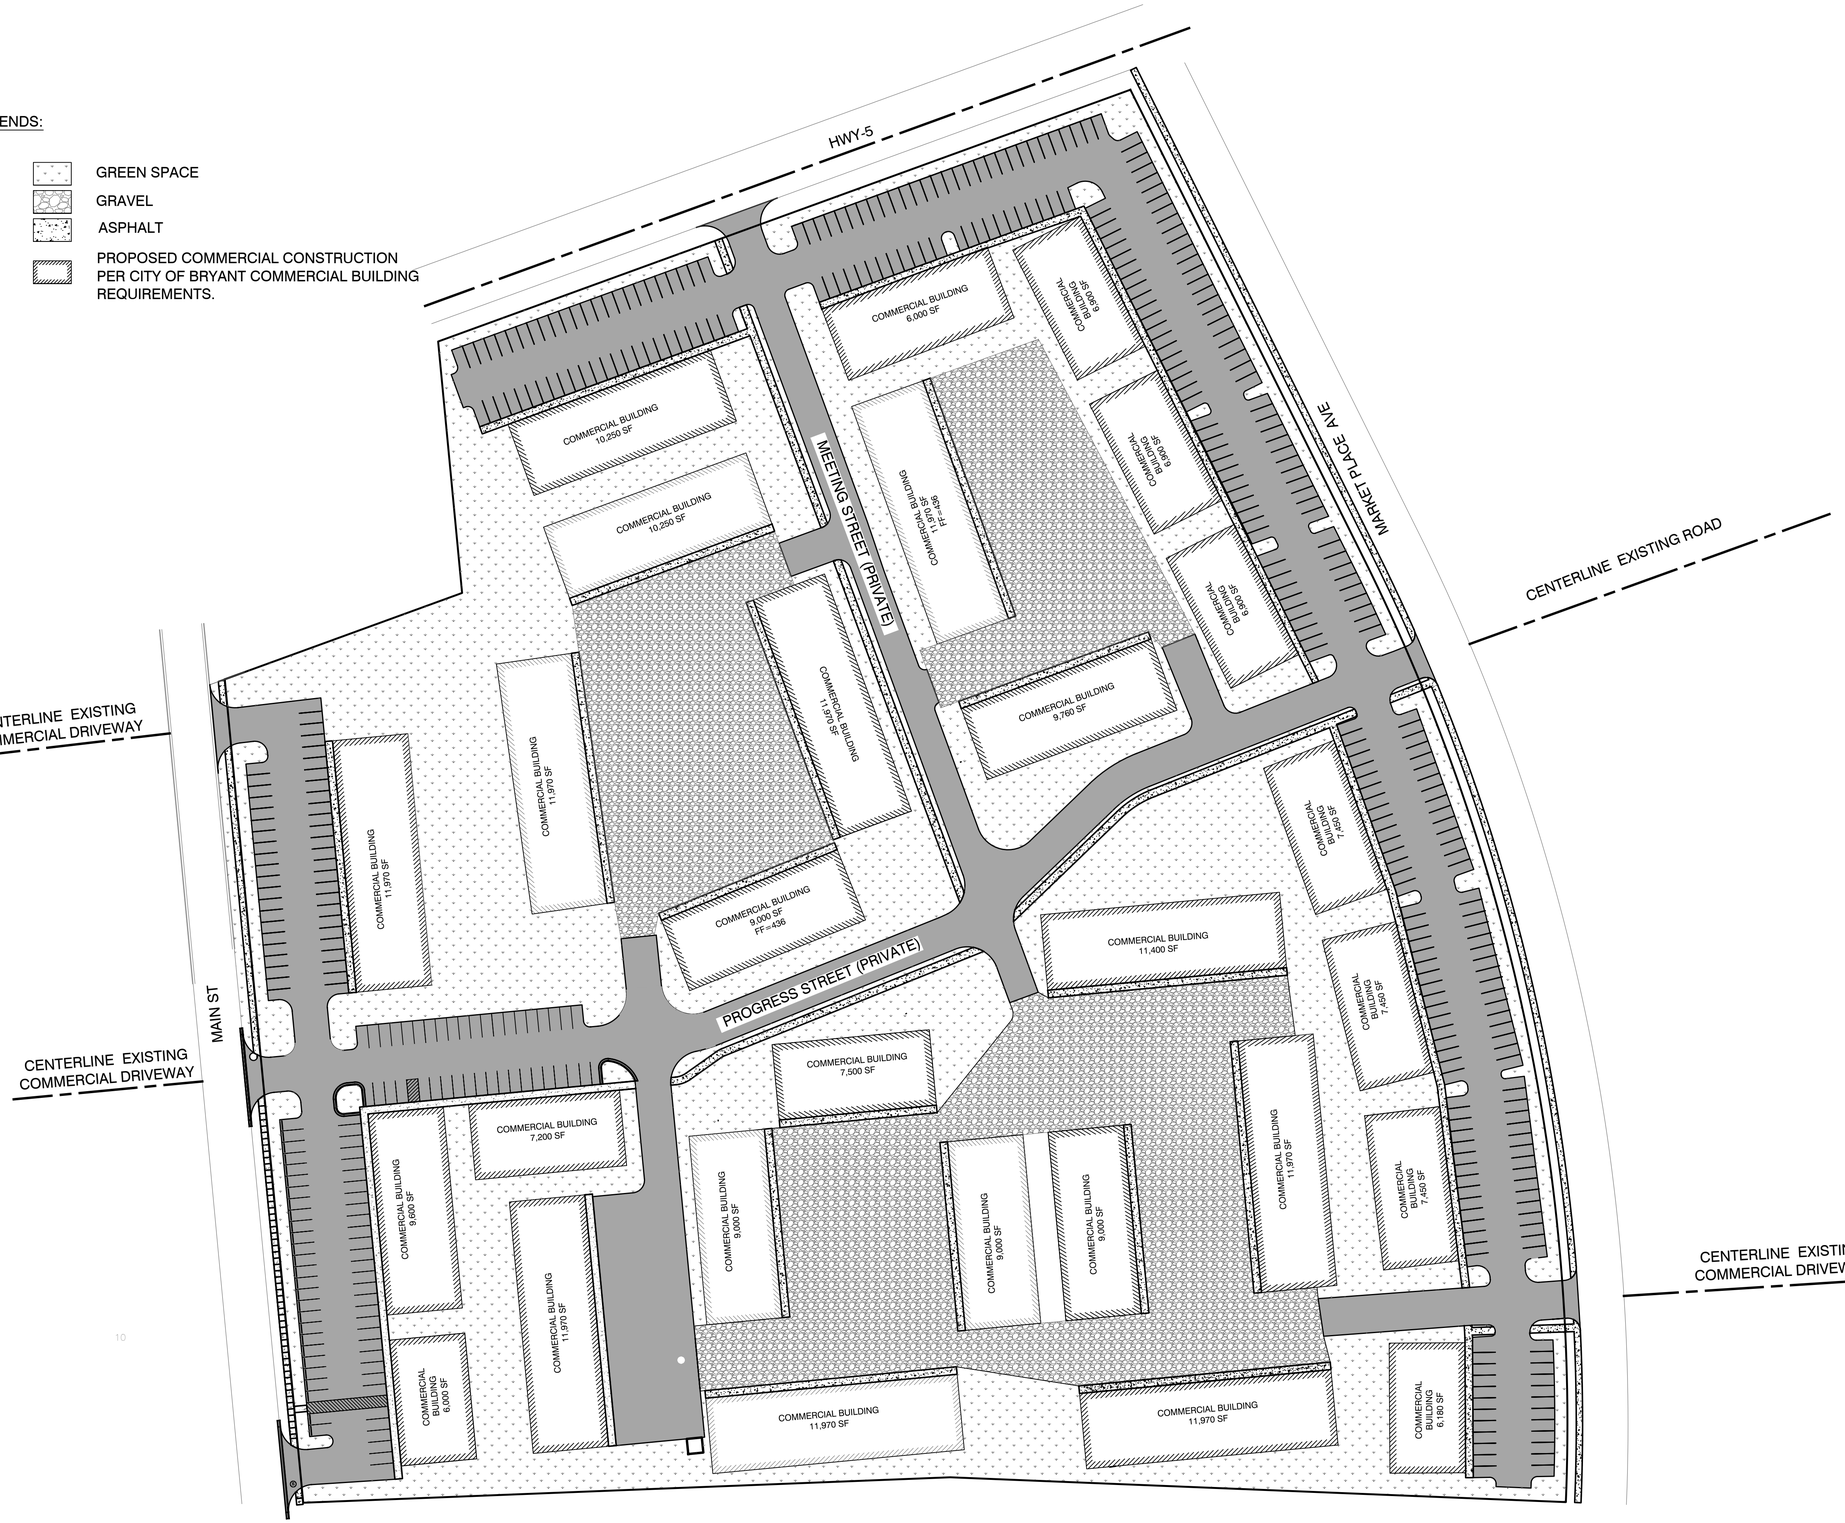

N

60' 30' 0 60'

DATE	REVISION	BY
9-27-19	1. REVISED PER CITY OF BRYANT	ATV

GNE Designing our client's success

GarNat Engineering, LLC

P.O. Box 116 (72018) Ph (501) 408-4650

2909 Military Road Fx (888) 900-3068

Benton, AR 72015 garnatengineering@gmail.com

MARKET & MAIN LLC
MARKET PLACE CENTER
SALINE COUNTY, ARKANSAS

PRELIMINARY

CONTENTS:

SCHEMATIC PLAN

PROJECT NO: 18087

DATE: 3/20/2019

SHEET NO: N/A

J:\Projects\2018 Projects\18087 Bart Ferguson - Market Place Center\Drawings\CAD\Design\18087 Bart Ferguson - Market Place Center PRIMAL DESIGN.dwg