
LEGEND:

- GREEN SPACE
- GRAVEL
- ASPHALT
- EXISTING COMMERCIAL CONSTRUCTION PER CITY OF BRYANT COMMERCIAL BUILDING REQUIREMENTS.
- PROPOSED COMMERCIAL CONSTRUCTION PER CITY OF BRYANT COMMERCIAL BUILDING REQUIREMENTS.

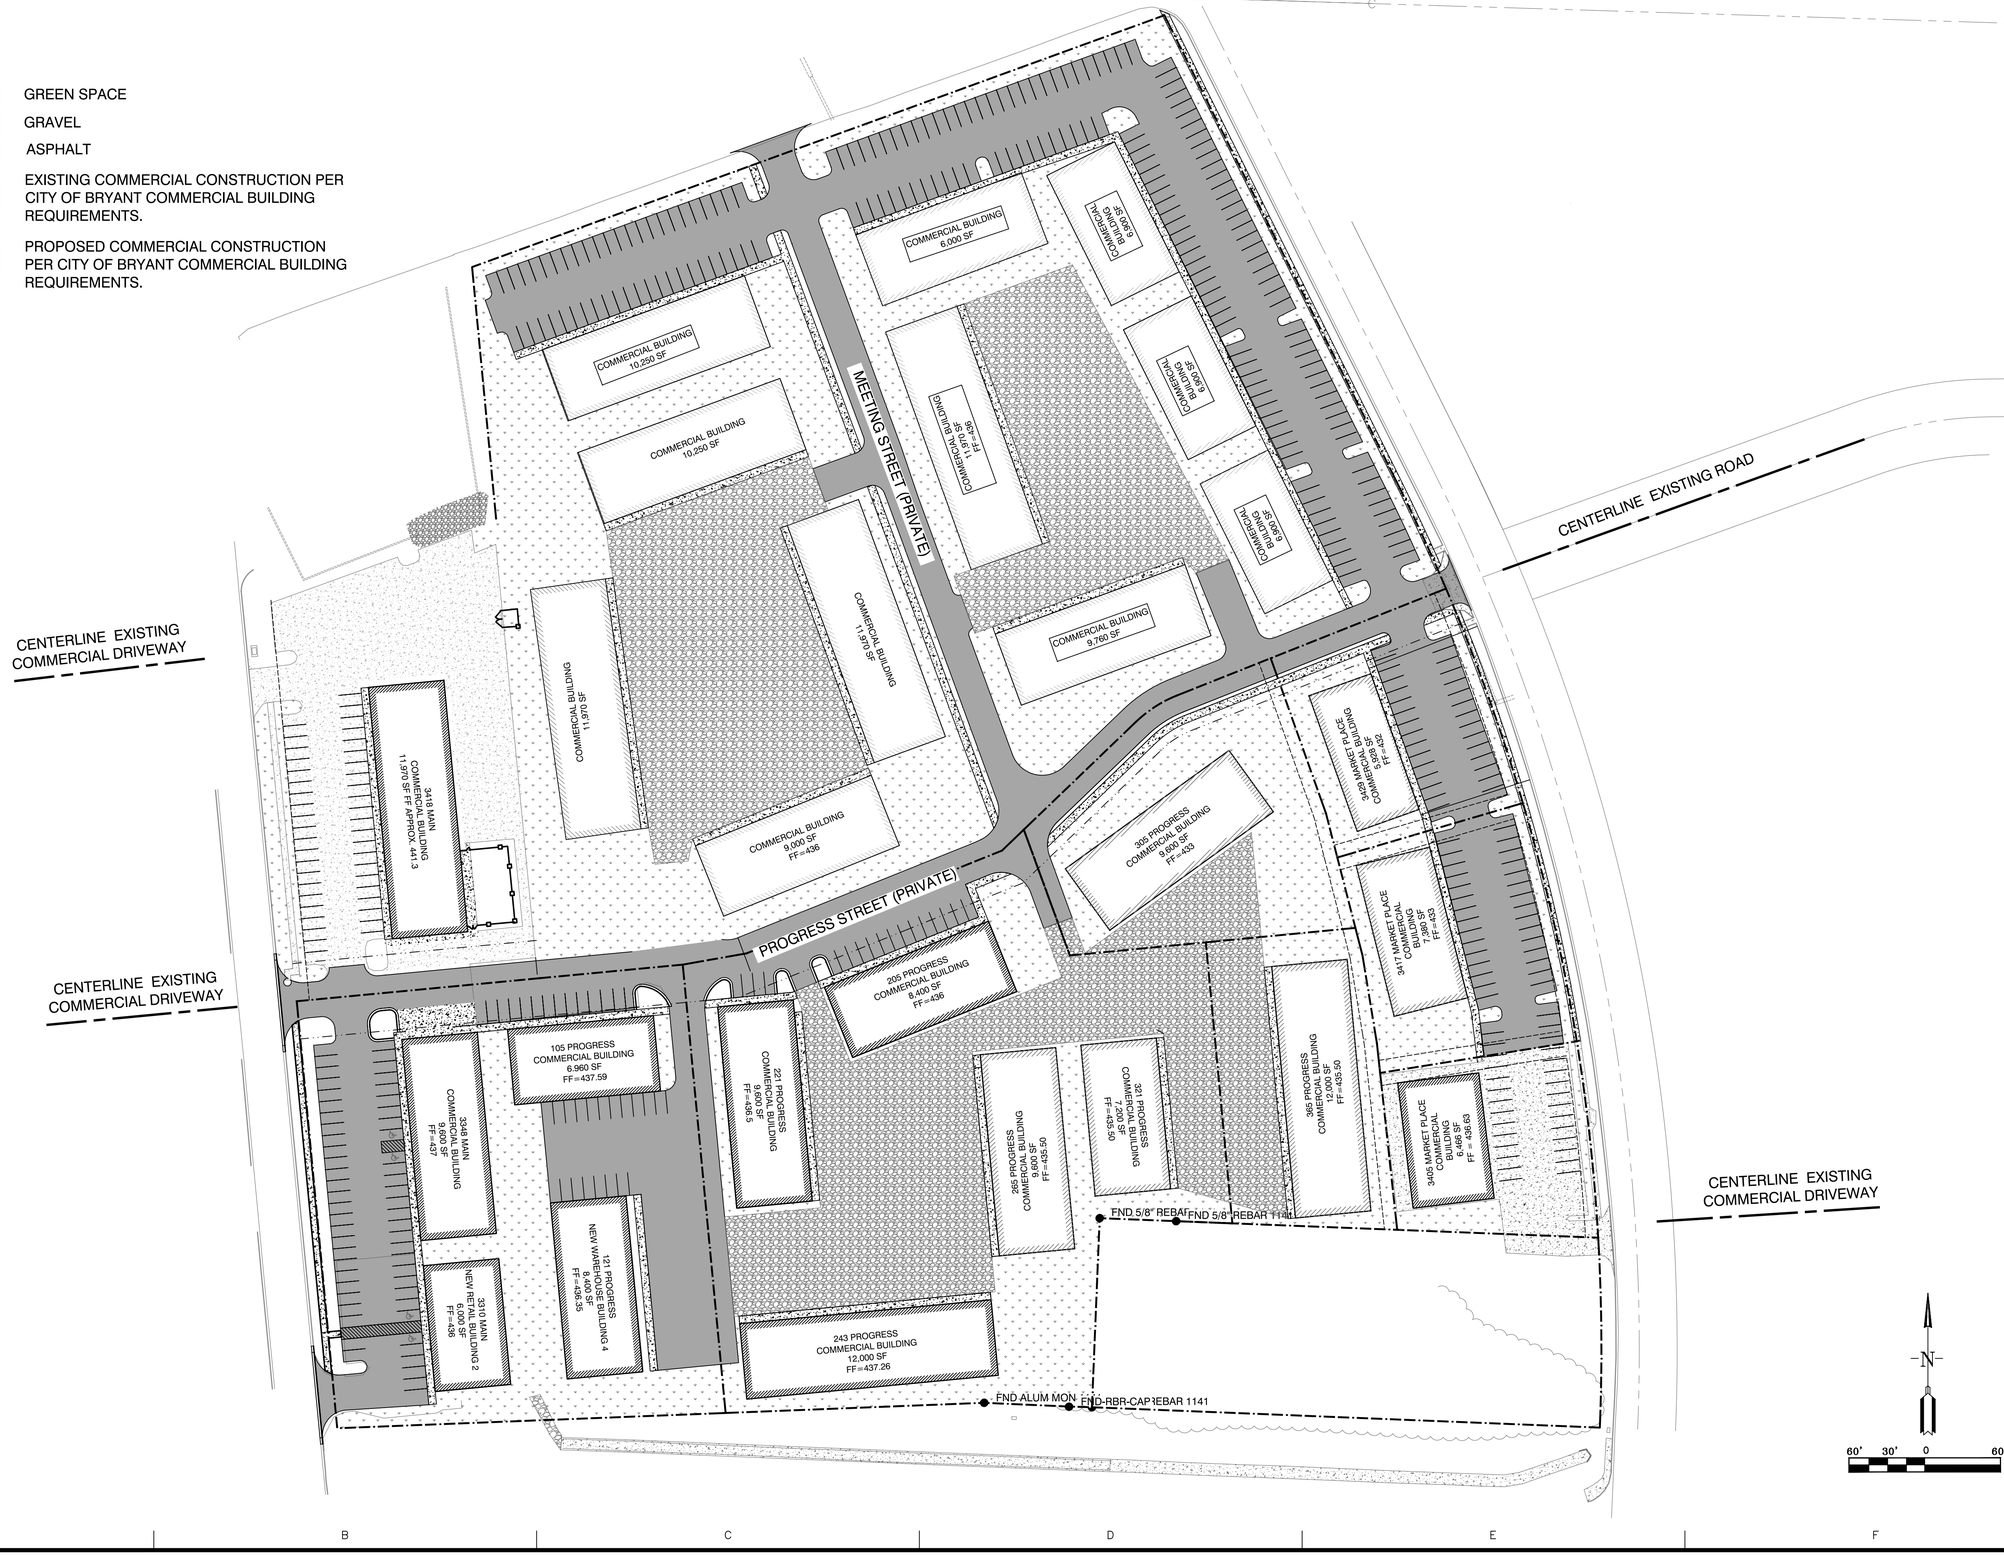

DATE	REVISION	BY
01-25-22	REVISED PER AS-BUILT	GPW

GNE Designing our client's success

GarNat Engineering, LLC
P.O. Box 116
Benton, AR 72018
3825 Mt Carmel Rd
Bryant, AR 72022
garnatengineering@gmail.com
Ph (501) 408-4650

MARKET PLACE CENTER
CITY OF BRYANT
SALINE COUNTY, ARKANSAS

PRELIMINARY

CONTENTS:

SCHEMATIC PLAN

PROJECT NO: 18087

DATE: JANUARY 2022

SHEET NO: N/A

a:\Projects\2018 Projects\18087 Bart Forquer - Market Place Center\Drawings\Design\18087 - Design - CIR - 01-25-22-Revised.dwg