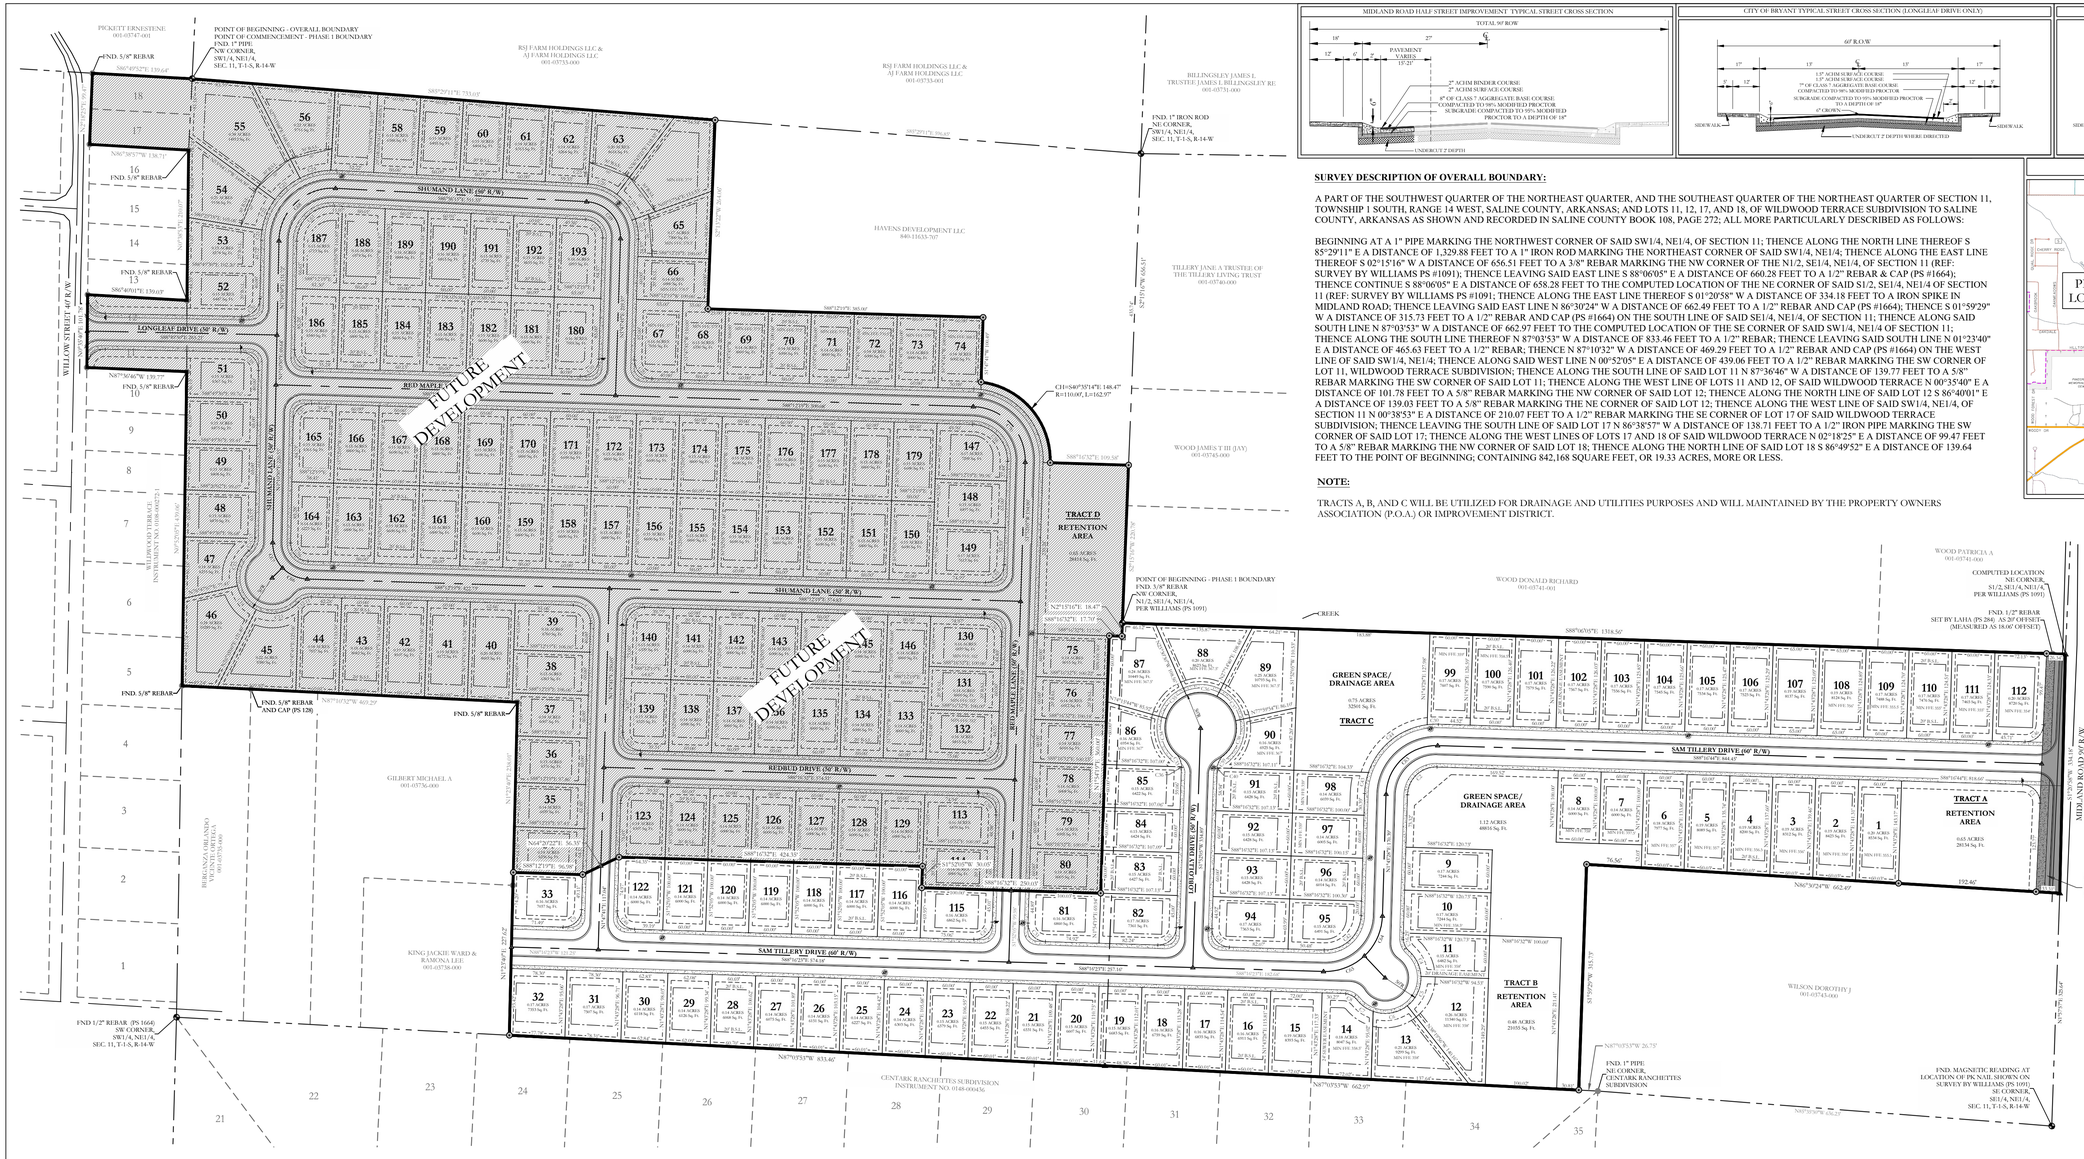

POINT OF BEGINNING - OVERALL BOUNDARY
POINT OF COMMENCEMENT - PHASE 1 BOUNDARY
FND. 1" PIPE
N.W. CORNER,
SW1/4, NE1/4,
SEC. 11, T-1-S, R-14-W
FND. 5/8" REBAR
PICKETT ERNESTENE
001-03747-001
RSJ FARM HOLDINGS LLC &
AJ FARM HOLDINGS LLC
001-03733-000
BILLINGSLEY JAMES L
TRUSTEE JAMES L BILLINGSLEY RE
001-03731-000
FND. 1" IRON ROD
NE CORNER,
SW1/4, NE1/4,
SEC. 11, T-1-S, R-14-W
HAVENS DEVELOPMENT LLC
840-11633-707
TILLERY JANE A TRUSTEE OF
THE TILLERY LIVING TRUST
001-03740-000
WOOD JAMES T III (JAY)
001-03745-000
SHUMAND LANE (50' R/W)
LONGLEAF DRIVE (50' R/W)
RED MAPLE DRIVE (50' R/W)
REDBUD DRIVE (50' R/W)
SAM TILLERY DRIVE (60' R/W)
FUTURE DEVELOPMENT
TRACT D
RETENTION AREA
POINT OF BEGINNING - PHASE 1 BOUNDARY
FND. 5/8" REBAR
AND CAP (PS 1091)
N1/2, SE1/4, NE1/4,
PER WILLIAMS (PS 1091)
CREEK
GREEN SPACE/
DRAINAGE AREA
0.75 ACRES
32641 Sq. Ft.
TRACT C
GREEN SPACE/
DRAINAGE AREA
1.12 ACRES
48816 Sq. Ft.
TRACT A
RETENTION AREA
0.65 ACRES
28134 Sq. Ft.
TRACT B
RETENTION AREA
0.48 ACRES
21035 Sq. Ft.
ROAD RIGHT OF WAY DEDICATION
WOOD PATRICIA A
001-03741-000
WOOD DONALD RICHARD
001-03741-001
COMPUTED LOCATION
NE CORNER,
S1/2, SE1/4, NE1/4,
PER WILLIAMS (PS 1091)
FND. 1/2" REBAR
SET BY LAHA (PS 286) AS 20' OFFSET
(MEASURED AS 18.06' OFFSET)
FND 1/2" REBAR (PS 1664)
SW CORNER,
SW1/4, NE1/4
SEC. 11, T-1-S, R-14-W
FND. 5/8" REBAR
AND CAP (PS 128)
GILBERT MICHAEL A
001-03736-000
BERGANZA ORLANDO
VALDEZ ANA E
001-03735-000
KING JACKIE WARD &
RAMONA LEE
001-03738-000
CENTARK RANCHETTES SUBDIVISION
INSTRUMENT NO. 0148-00043G
FND. MAGNETIC READING AT
LOCATION OF PK NAIL SHOWN ON
SURVEY BY WILLIAMS (PS 1091)
SE CORNER,
SE1/4, NE1/4,
SEC. 11, T-1-S, R-14-W
FND. 1" PIPE
NE CORNER,
CENTARK RANCHETTES
SUBDIVISION
WILSON DOROTHY J
001-03743-000
S85°29'11"E 733.69'
S85°29'11"E 596.85'
S87°03'53"W 833.46'
S87°03'53"W 662.97'
S87°03'53"W 26.75'
S87°03'53"W 638.22'
N87°30'24"W 662.49'
N87°30'24"W 100.00'
