
See "Plat Index" for Original Plat

S112703

BOOK 142 PAGE 251

FILED
SALINE CIRCUIT &
COUNTY CLERK
1970 MAY -7 AM 8:52
BY Elbie Church

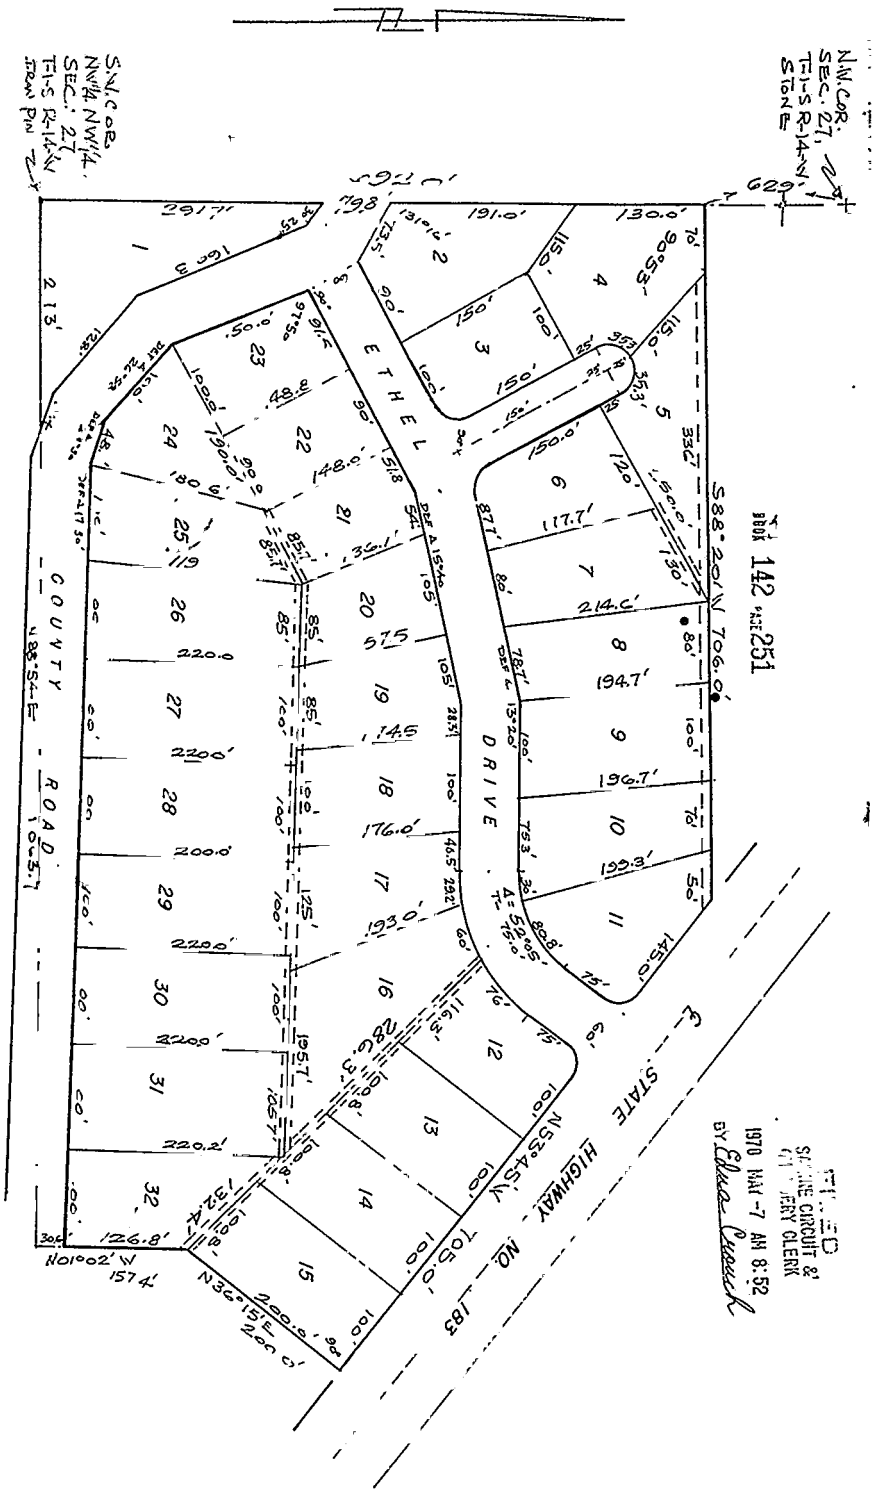

CERTIFICATE OF RECORD.

STATE OF ARKANSAS }
COUNTY OF SALINE } ss

I, Jimmy Seale, Circuit Clerk and Ex-Officio Recorder for the County aforesaid, do hereby certify that the annexed and foregoing instrument of writing was filed for record in my office on the 7th day of May A.D. 19 70 at 8:52 o'clock A.M., and the same is truly recorded with the records of Deeds and Miscellaneous Instruments in my said office in Book 142 on page 251.

IN WITNESS WHEREOF, I have hereunto set my hand and affixed the seal of said Court, this 7th day of May 19 70

Jimmy Seale
CIRCUIT CLERK AND EX-OFFICIO RECORDER
By Elbie Church D.C.

BIG OAK ADDITION

TO BRYANT, ARK

ALL that part of the Northwest Quarter of the Northwest Quarter of Section 27, T-1-S R-14-W, Saline County, Arkansas, described as follows: Beginning at a point on the West line of said NW¼ NW¼ that is 629 feet South of the Northwest corner thereof, run thence South, along West line for 692 feet; this point being the Southwest corner of said NW¼ NW¼; run thence N 88° 54' E along South line thereof for 1,035.7 feet to Southwest line of State Highway No. 183; run thence N 53° 45' W along Highway line for 705 feet to a point that is 629 feet due South of the North line and West line thereof; run thence S 88° 20' W for 706.0 feet to the point of beginning.

DATE: SEPT. 1969

SCALE: 1" = 100'

APPROVED

SALINE PLANNING COMMISSION.

Deed Record
Volume # 142
Page 251