
DATE	REVISIONS

LOTS 1R-7R, A REPLAT OF LOTS 7 & 8, BLOCK 14
TOWN, NOW CITY OF BRYANT, ARKANSAS
SALINE COUNTY

PRELIMINARY PLOT PLAN

LEGEND

- SET 1/2" REBAR W/ CAP
- FOUND MONUMENT
- R/W — RIGHT-OF-WAY
- OHE — OVERHEAD UTILITIES
- x — FENCE
- ROADWAY CENTERLINE
- GUY WIRE
- POWER/LIGHT POLE
- (M) MEASURED
- (R) RECORDED DISTANCE
- (D) PER DEED
- BUILDING SETBACK LINE
- UTILITY EASEMENT
- WV — WATER VALVE
- FIRE HYDRANT
- WATER METER
- TELEPHONE PEDESTAL
- LIGHT POLE
- SANITARY SEWER MANHOLE
- ELECTRIC BOX
- STORM SEWER MANHOLE

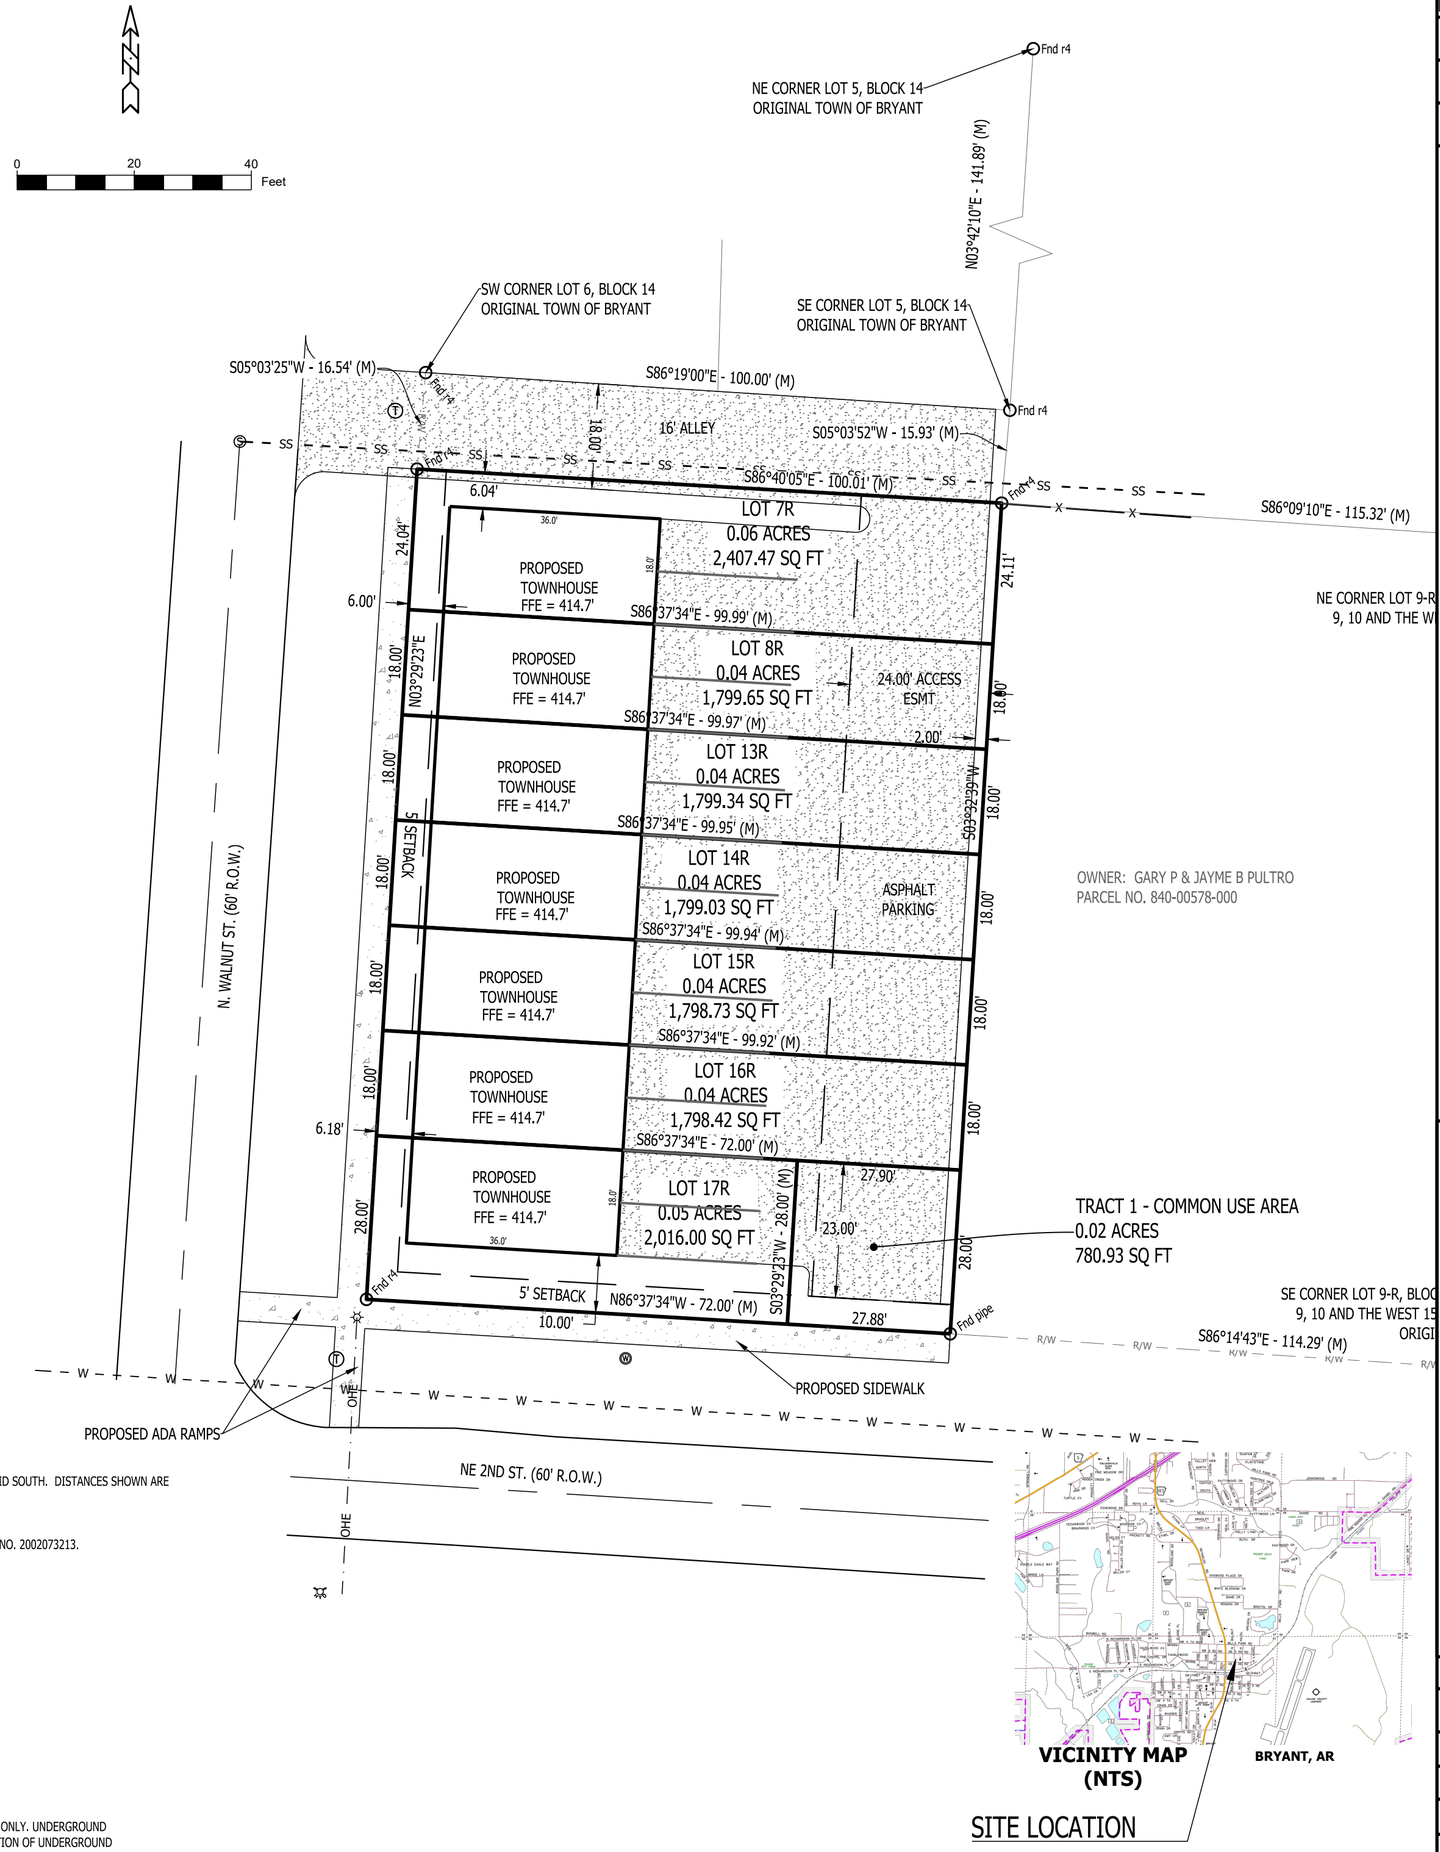

OWNER: GARY P & JAYME B PULTRO
PARCEL NO. 840-00578-000

LAND DESCRIPTION PROVIDED
LOTS 7 AND 8, BLOCK 14 OF THE TOWN, NOW CITY OF BRYANT, ARKANSAS.

GENERAL NOTES

1. BASIS OF BEARING FOR THIS SURVEY IS ARKANSAS GRID SOUTH. DISTANCES SHOWN ARE GROUND DISTANCES.
2. REFERENCES:
   A. PLAT OF THE TOWN OF BRYANT.
   B. WARRANTY DEED TO MINA GLOVER. INSTRUMENT NO. 2002073213.

CERTIFICATE OF AUTHORIZATION
ROBBINS PROFESSIONAL LAND SERVICES
#4151
ARKANSAS - SURVEYOR

REGISTERED
STATE OF ARKANSAS
NO. 1853
Zane Robbins
SIGNATURE
12/11/2025
ZANE ROBBINS
PROFESSIONAL LAND SURVEYOR

CERTIFICATION

I HEREBY CERTIFY THAT THE ABOVE PLAT REPRESENTS A SURVEY MADE BY ME OR UNDER MY SUPERVISION ON THIS DAY AND THAT ALL CORNERS ARE SET AS SHOWN. NO INDEPENDENT SEARCH FOR EASEMENTS, COVENANTS, ENCUMBRANCES, OR ANY OTHER FACTS WHICH AN ACCURATE TITLE SEARCH MAY DISCLOSE WAS PERFORMED.

Zane Robbins
ZANE ROBBINS, AR PLS #1853

PROPERTY ADDRESS
203 NE SECOND ST
BRYANT, AR 72022

UTILITIES DISCLAIMER

UTILITIES SHOWN ARE NOTED BY VISIBLE OBSERVATION ONLY. UNDERGROUND UTILITIES ARE TAKEN FROM UTILITY MAPS; EXACT LOCATION OF UNDERGROUND UTILITIES ARE APPROXIMATE AS NO EXCAVATION HAS TAKEN PLACE AS OF THIS DATE TO DETERMINE THE EXACT LOCATION OF THE UNDERGROUND UTILITIES SHOWN ON THIS DRAWING.

ROBBINS PROFESSIONAL LAND SERVICES
INCORPORATED
SURVEYING | GIS | CONSTRUCTION STAKING
P.O. BOX 939 | BRYANT, ARKANSAS 72089
OFFICE: 501.425.6380 | EMAIL: ZANEROBBINS9@GMAIL.COM

DRAWN BY	ZR
CHECKED BY	ZR
DATE	12/11/2025
SCALE	1"=20'
PROJECT No.	20251010
PAGE	1 of 1

Y:\2025\20251010 FERGUSON ORIGINAL TOWN OF BRYANT\20251010 REPLAT.dwg | PLOTTED BY: Ray | PLOT DATE: 12/30/2025 8:53:29 AM | ©2024 ROBBINS PROFESSIONAL LAND SERVICES INCORPORATED