
**26-0403**
Drawing No.

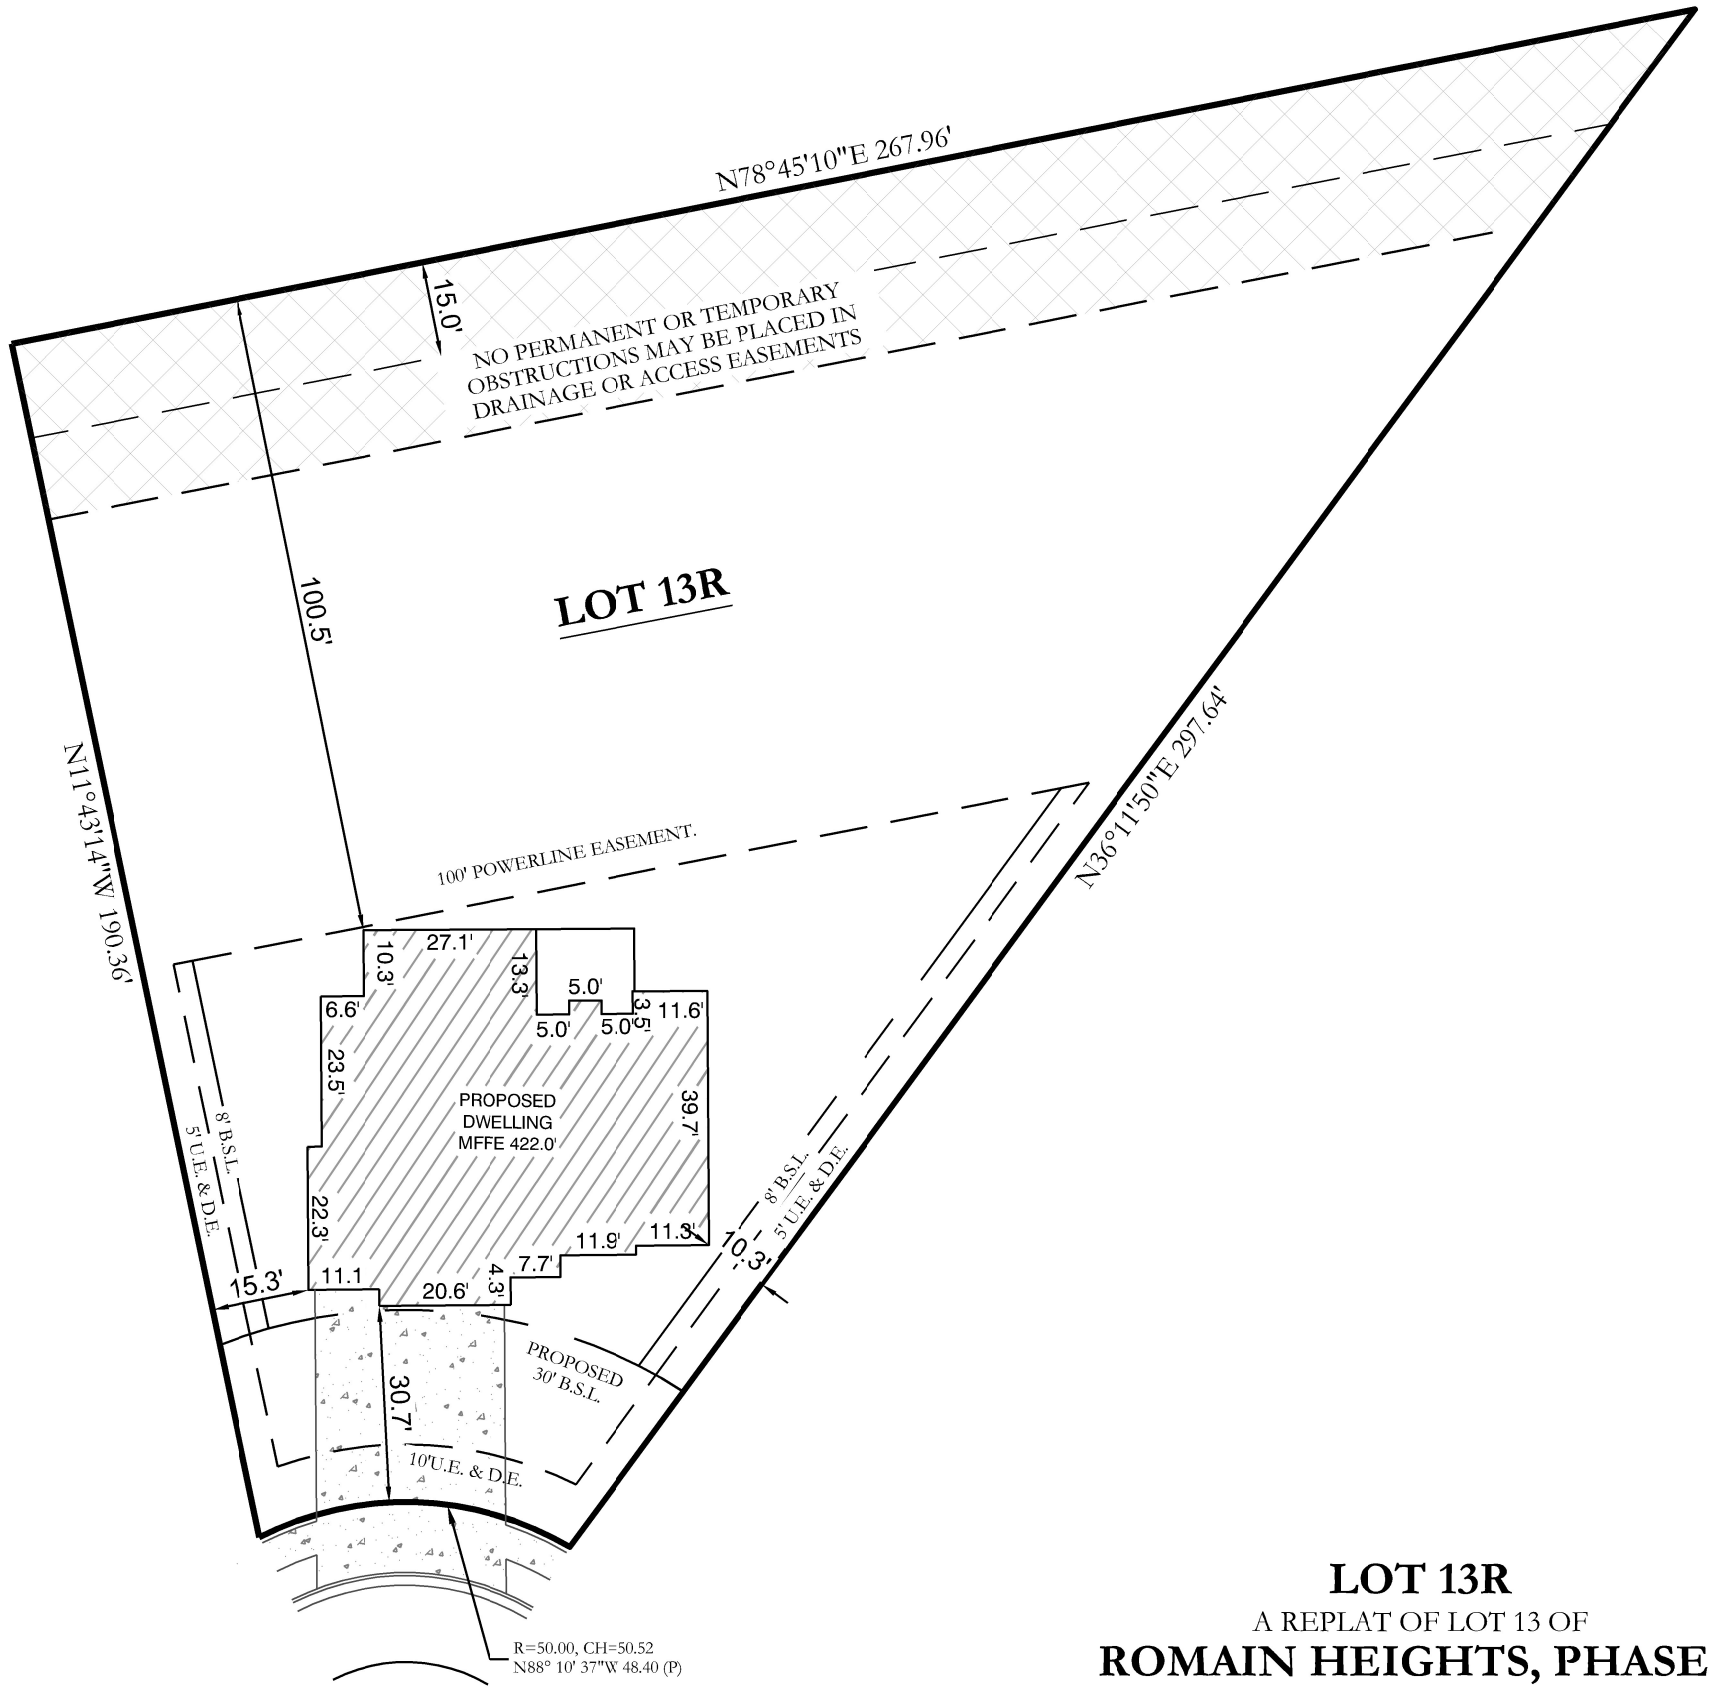


# LOT 13R

A REPLAT OF LOT 13 OF

# ROMAIN HEIGHTS, PHASE 2

A SUBDIVISION IN THE CITY OF BRYANT, SALINE COUNTY, ARKANSAS.

BASIS OF BEARINGS:
GRID NORTH, ARK SPCS
(NAD83), SOUTH ZONE (0302)

## CERTIFICATE OF OWNER:

We, the undersigned, owners of the real estate shown and described herein do hereby certify that we have caused to be laid off, platted and subdivided, and to hereby lay off, plat and subdivide said real estate in accordance with the plat.

Date of Execution _____ Name: _____

Source of Title: Deed # _____

## CERTIFICATE OF FINAL SURVEYING ACCURACY:

I, William Corbitt R. Shoffner, hereby certify that this plat correctly represents a survey and a plan made by me or under my supervision; that all monuments shown hereon actually exist and their location, size, type and material are correctly shown; and that all interior lot lines have been adjusted to "as built conditions" and are accurately described on the plat and identified on the ground in terms of length and direction of the property sides as required in accord with the City of Bryant Subdivision Rules and Regulations.

Date of Execution

William Corbitt R. Shoffner
Registered Professional
Land Surveyor No. 1664 Arkansas

## CERTIFICATE OF FINAL PLAT APPROVAL:

Pursuant to the City of Bryant Subdivision Rules and Regulations, and all of the conditions of approval having been completed, this document is hereby accepted. This certificate is hereby executed under the authority of said rules and regulations.

Date of Execution

Name
Benton Planning Dircetor

CERTIFICATE OF AUTHORIZATION
HOPE CONSULTING, INC.
No. 1931
ARKANSAS

REGISTERED
STATE OF ARKANSAS
No. 1664
SIGNATURE
WILLIAM CORBITT R. SHOFFNER
PROFESSIONAL LAND SURVEYOR

0'

LEGEND
- Found Aliquot Corner
- Found Monument
- Set ½" Rebar w. Cap
- Computed point
(M)-Measured
(P)-Platted
- Fence

Drawn By: _____ Checked: _____

By affixing my seal and signature, I, Corbitt Shoffner, PS No. 1664, hereby certify that this drawing correctly depicts a survey compiled under my supervision.
This survey is for the exclusive use and benefit of parties shown hereon. Use or duplication of this document by any other parties is prohibited and voids said document.
This survey was based on legal descriptions and title work furnished by others. No investigation or independent search has been made for easements of record, encumbrances, restrictive covenants, ownership title information, or any other facts which an accurate and current title search may disclose.

No portion of the property described hereon lies within the 100 year flood plain, according to the Flood Insurance Rate Map, panel # _____, dated: _____


HOPE CONSULTING
ENGINEERS - SURVEYORS
117 S. Market Street,
Benton, Arkansas 72015
TEL (501) 315-2626
FAX (501) 315-0024
www.hopeconsulting.com


For the Exclusive Use and Benefit of:

Address _____ Date 05-21-26

| 500 | | 0 | | | 1664 |
|---|---|---|---|---|---|

K:\Land Projects 2004\Surveys\2026\26-0403 PP Lot 13 Roman Heights\SURVEY\DWG\26-0403 PP LOT 13 ROMAN HEIGHTS-Rplat.dwg