
Jacob's Corner
Existing Rudolph Road Culvert Capacities
30" and 36"

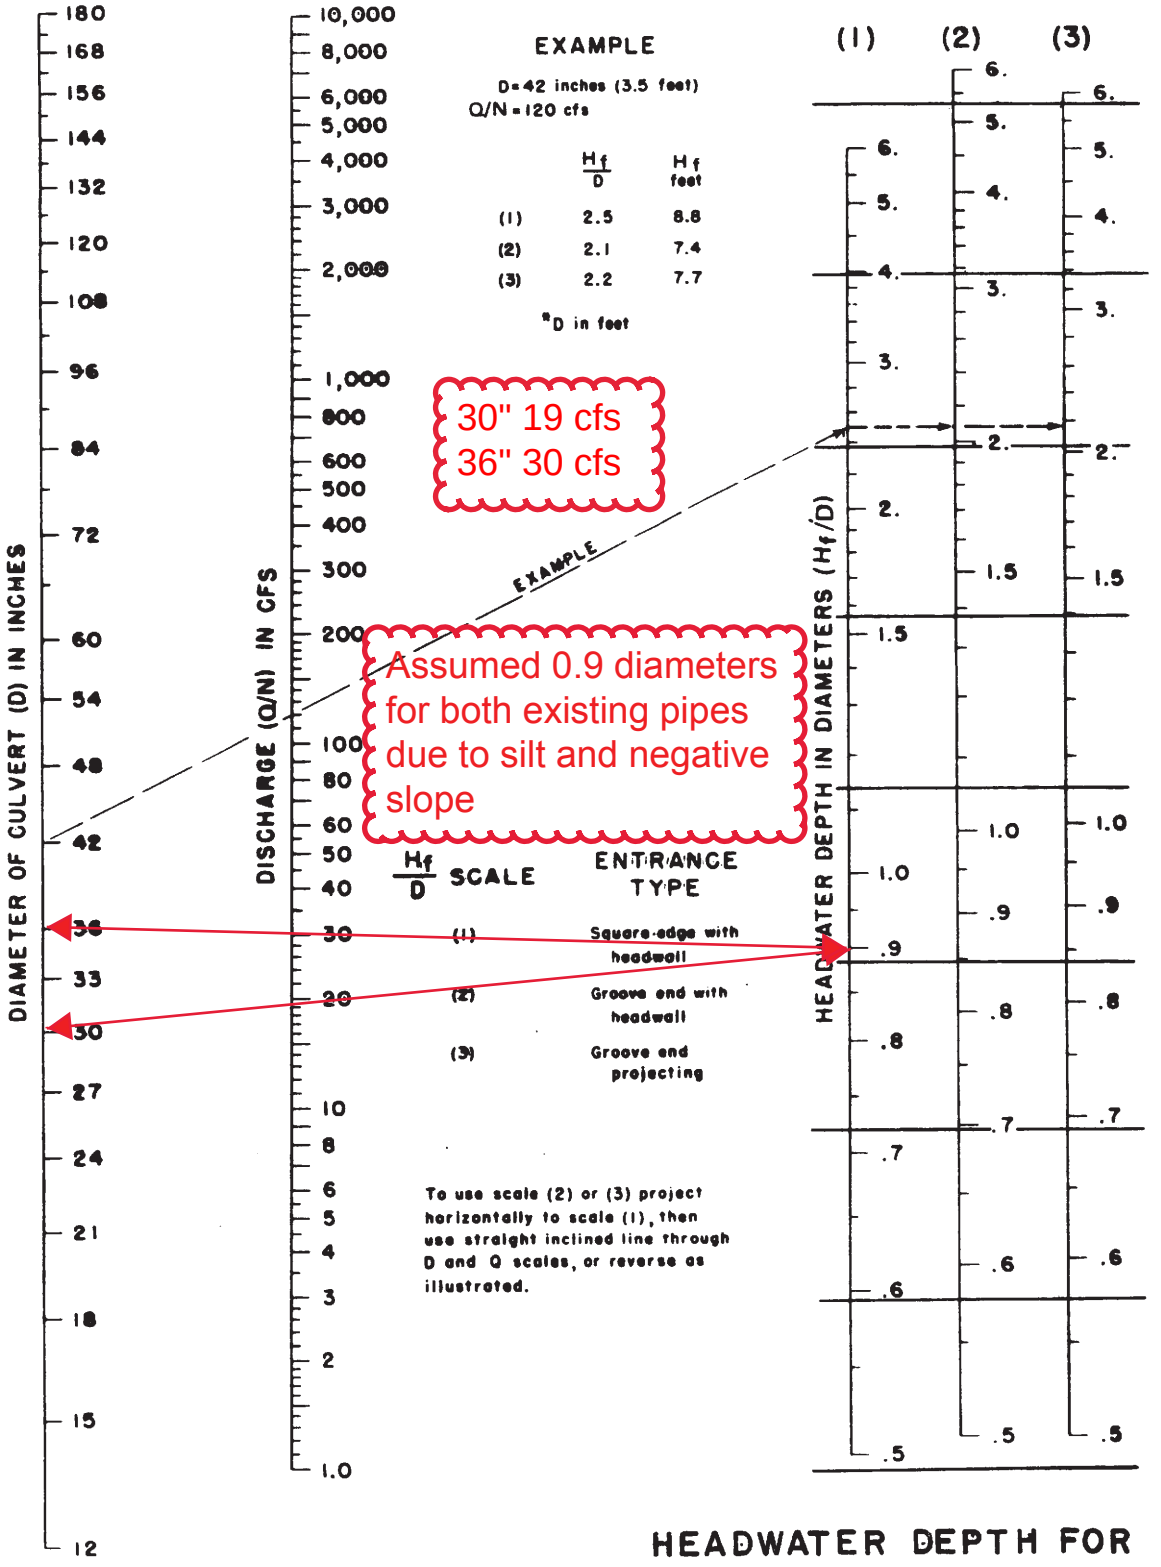

HEADWATER DEPTH FOR CONCRETE PIPE CULVERTS WITH INLET CONTROL

CHART 4-15