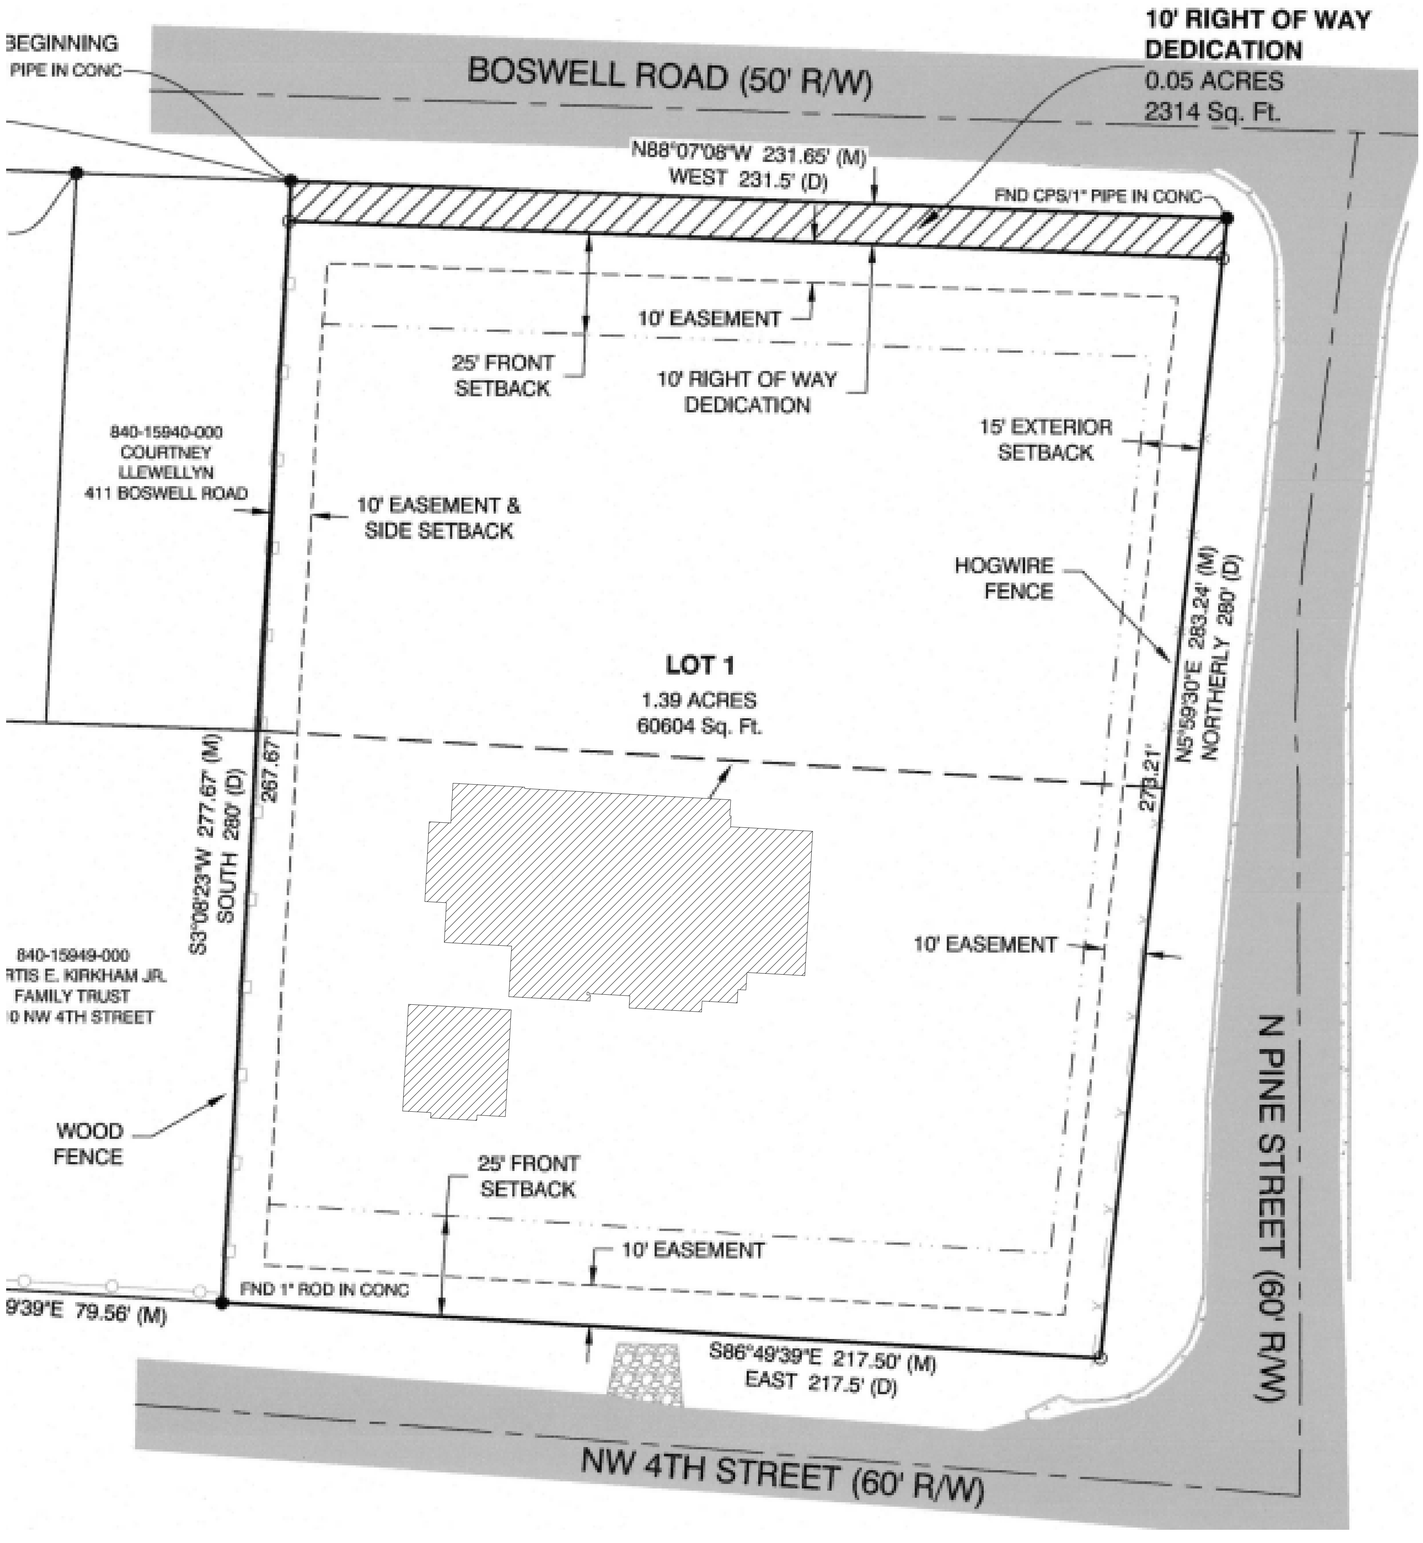


COPYRIGHT / INTELLECTUAL PROPERTY
TIM LANDRETH HOME DESIGNS RESERVES ITS COMMON LAW COPYRIGHT AND OTHER INTELLECTUAL PROPERTY RIGHTS ASSOCIATED WITH THIS DOCUMENT. PURCHASE OF THIS PLAN FROM TIM LANDRETH HOME DESIGNS WILL GRANT THE PURCHASER THE RIGHT TO CONSTRUCT A SINGLE UNIT. THE PLANS MAY NOT BE COPIED, DUPLICATED, SOLD, OR PUBLISHED WITHOUT THE WRITTEN CONSENT OF TIM LANDRETH HOME DESIGNS.

TIM LANDRETH
HOME DESIGNS, LLC (501) 317-5090
RESIDENTIAL DESIGN & DRAFTING
CUSTOM PLAN SERVICE

DESIGNED FOR:
BOGAN

DATE:
11/19/2021

SCALE:

SHEET:
5