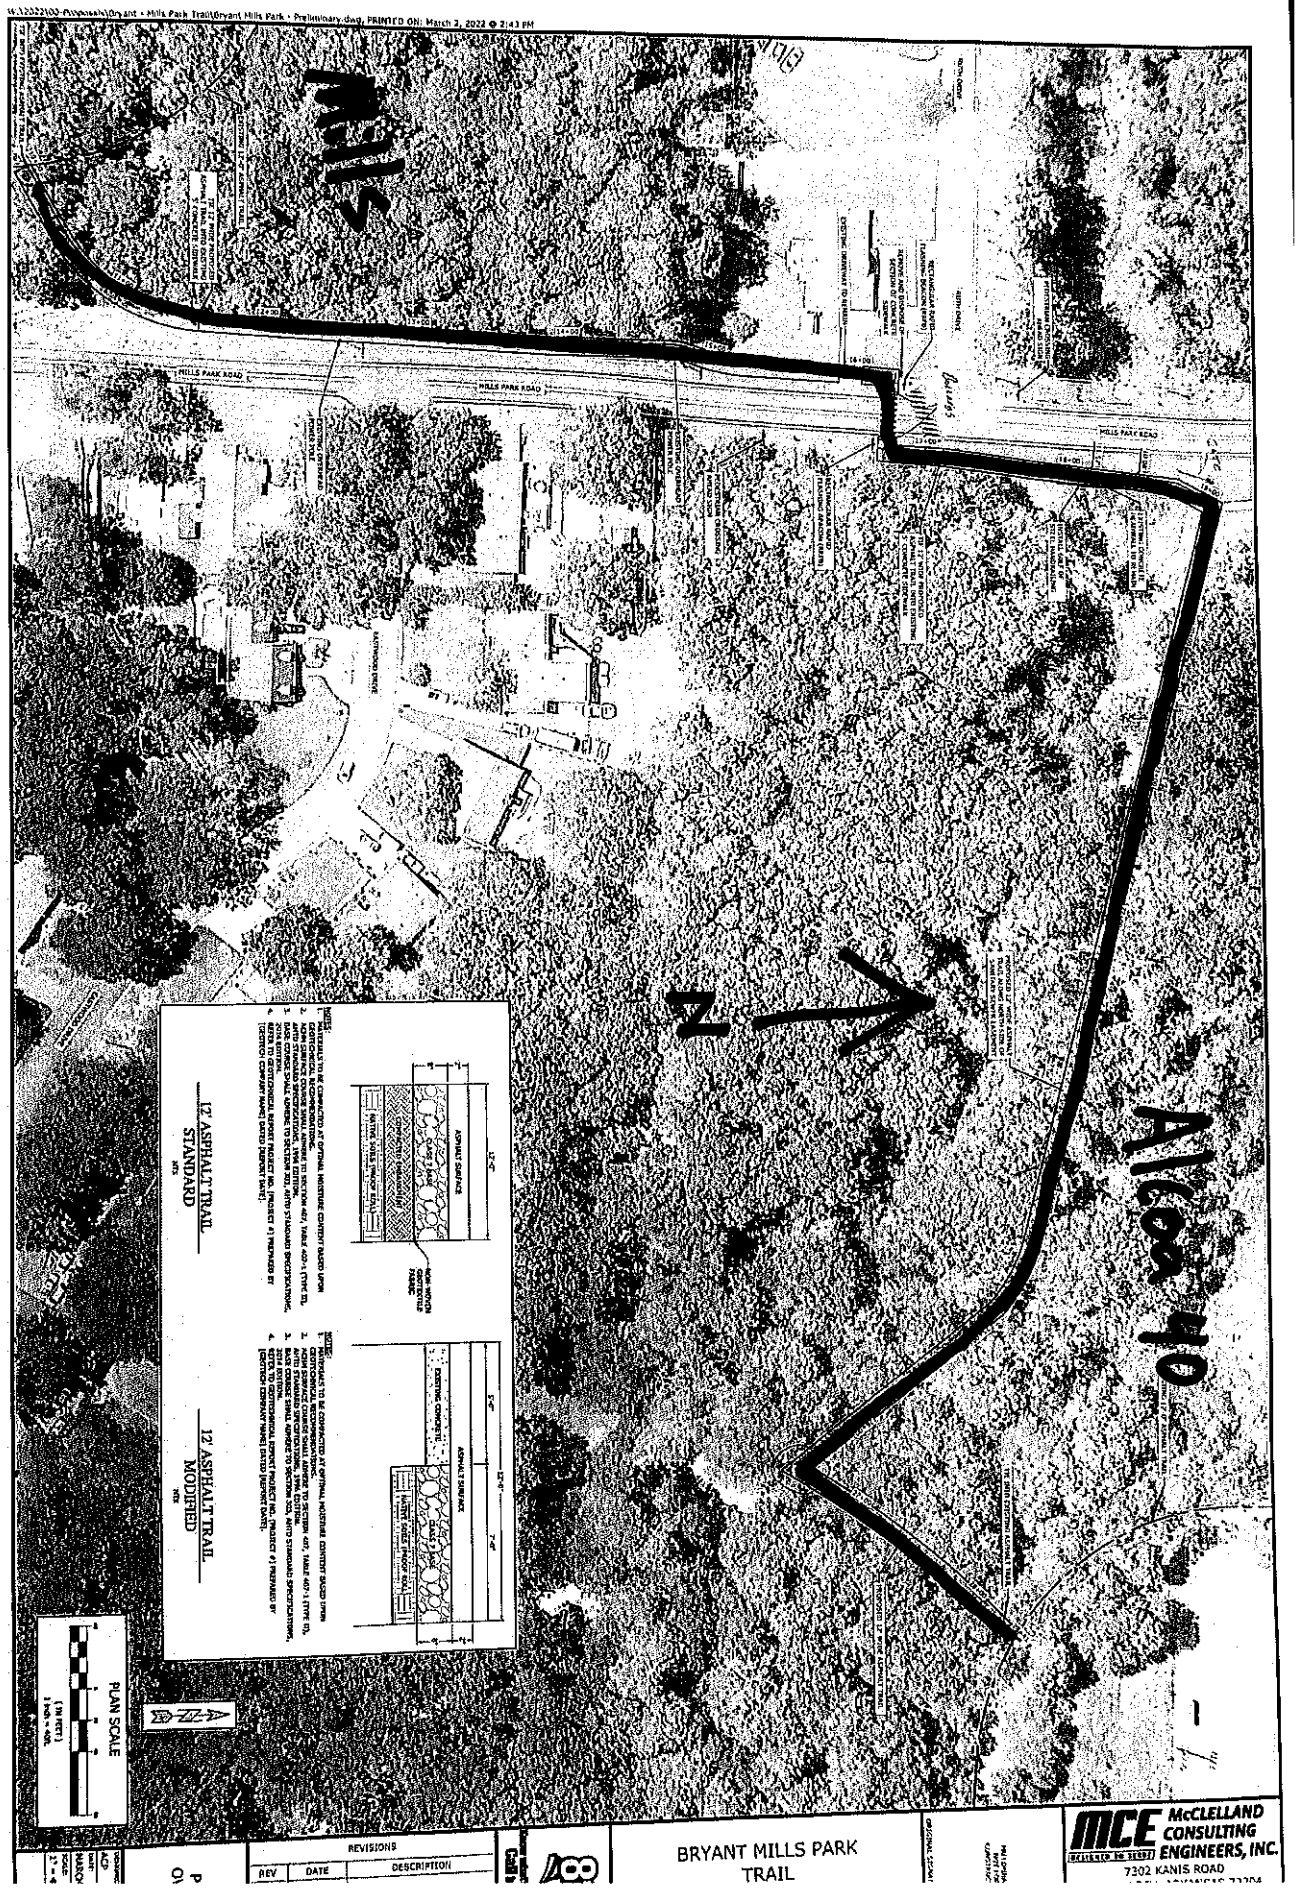

HILLS PARK ROAD
12' ASPHALT TRAIL
STANDARD
12' ASPHALT TRAIL
MODIFIED
PLAN SCALE
BRYANT MILLS PARK
TRAIL
McCLELLAND
CONSULTING
ENGINEERS, INC.
7302 KANIS ROAD