





FRONT ELEVATION

OPTION 1

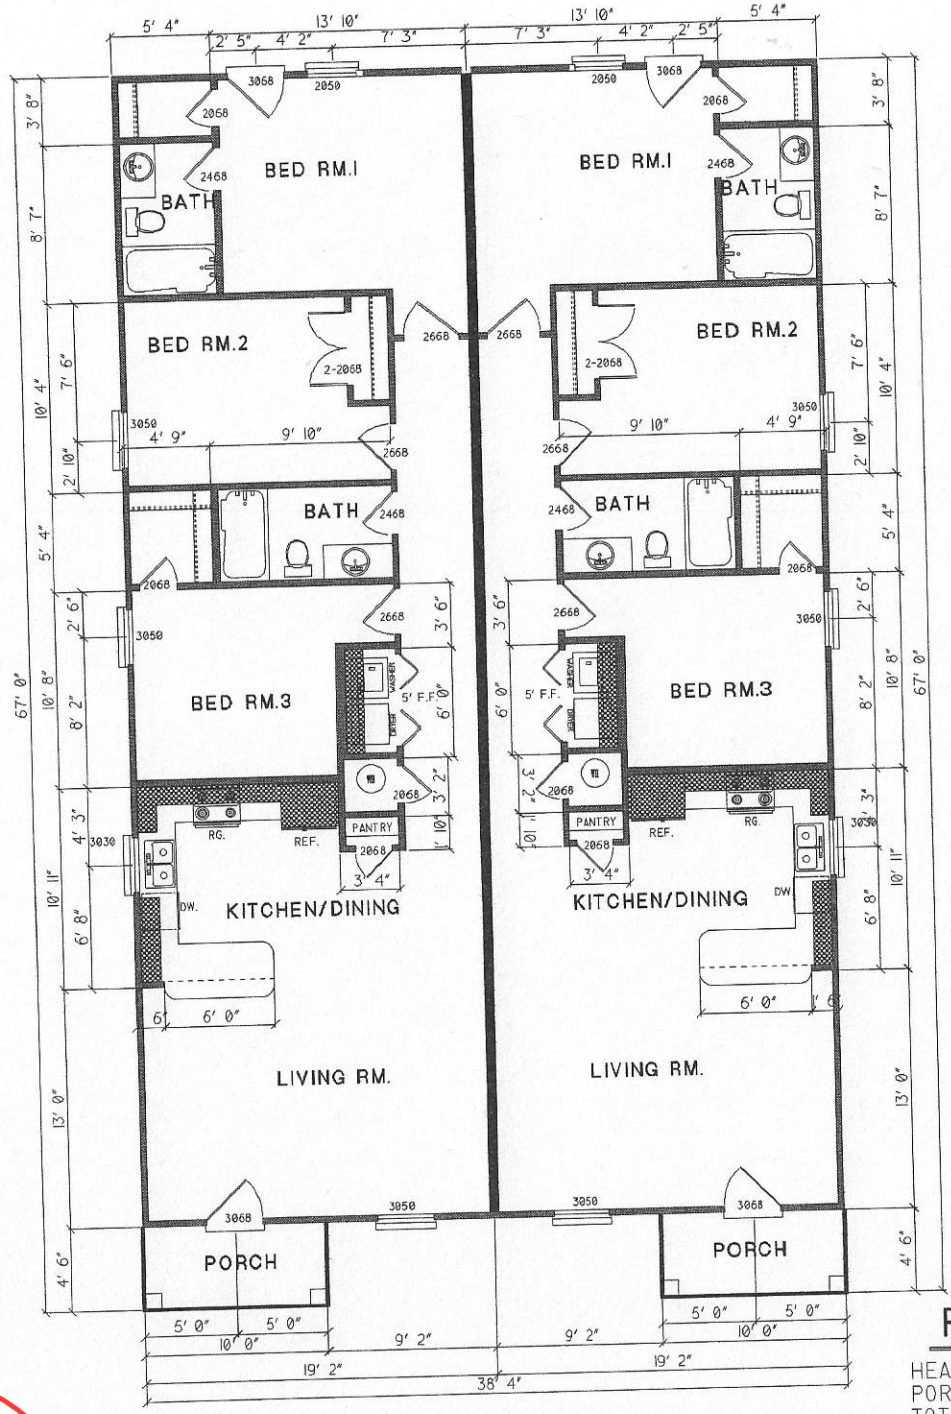


FRONT ELEVATION

OPTION 2

## LOTS 1,3,4,6
## FLOOR PLAN SPECS.

| | |
|---|---|
| HEAT/COOLED PER UNIT: | 1180 SQ. FT. |
| PORCH PER UNIT: | 50 SQ. FT. |
| TOTAL PER UNIT: | 1230 SQ. FT. |

HEAT/COOLED PER UNIT W/BRICK: 1205 SQ. FT.

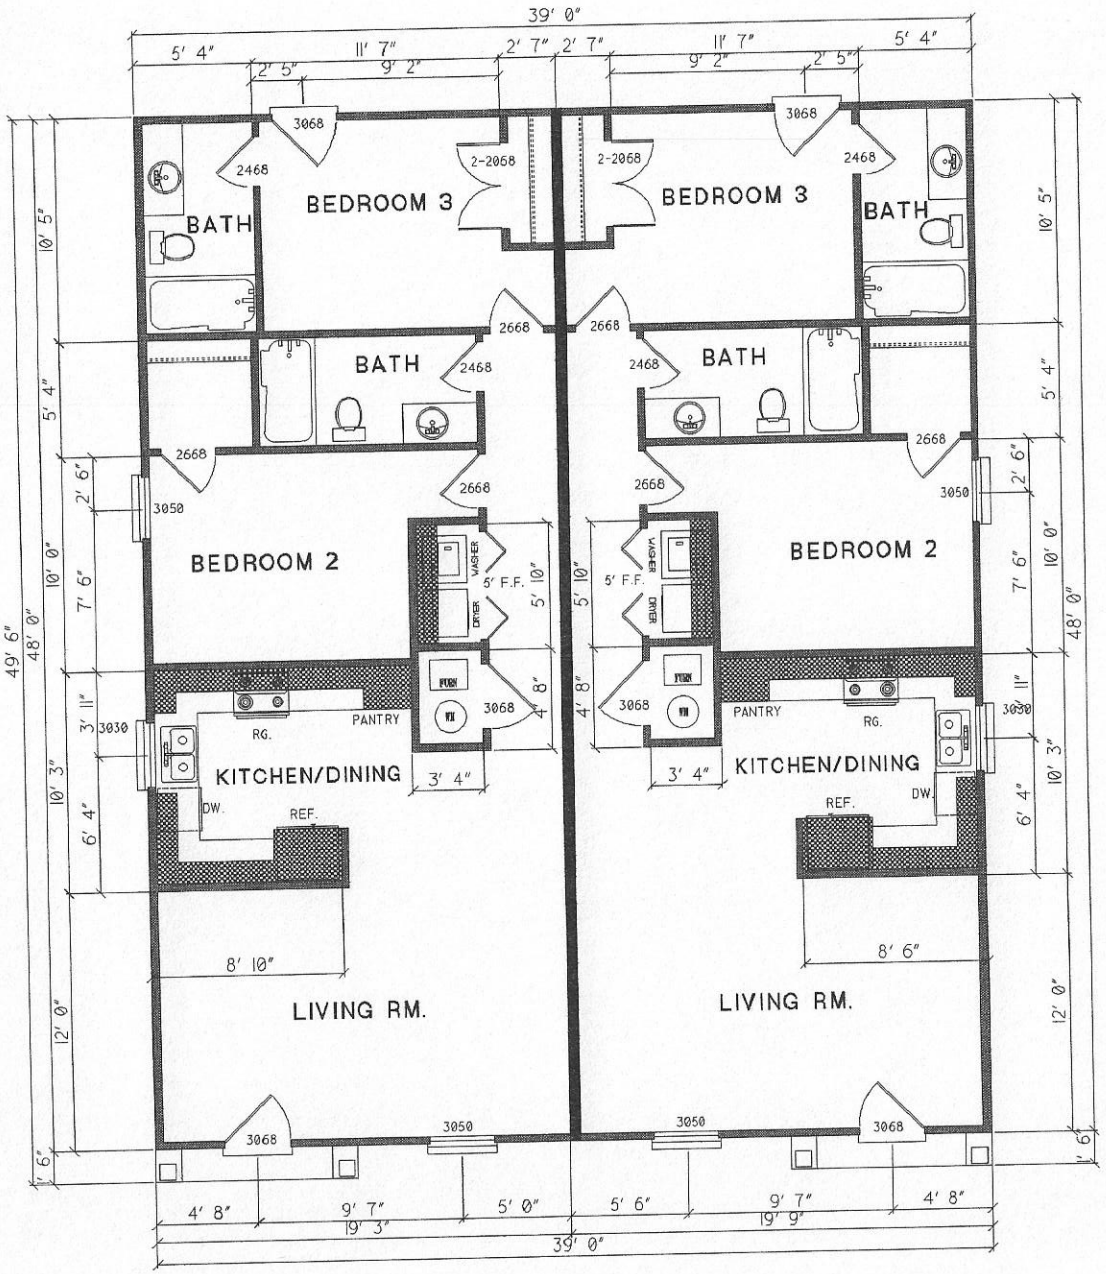




FRONT ELEVATION


LOTS 7,8,19,20


## FLOOR PLAN SPECS.

| | |
|---|---|
| HEAT/COOLED PER UNIT: | 920 SQ. FT. |
| PORCH PER UNIT: | 21 SQ. FT. |
| TOTAL PER UNIT: | 941 SQ. FT. |


## NOTES:

1. ALL CEILINGS TO BE 9'

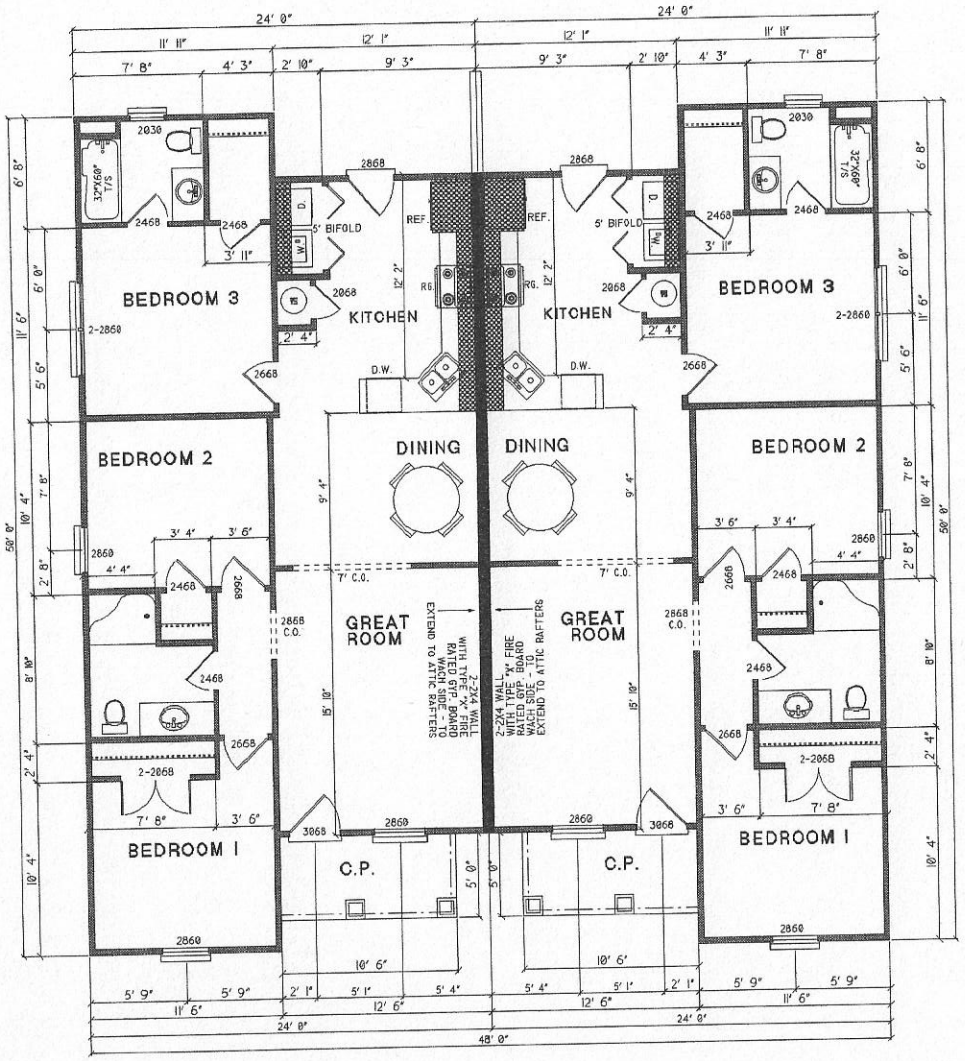

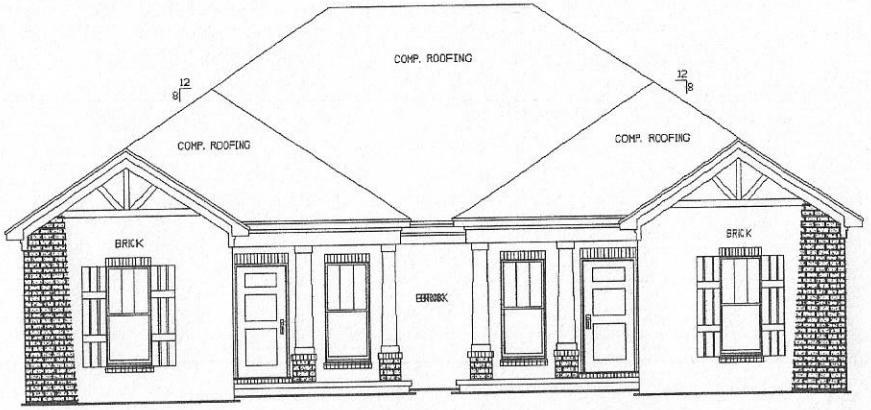
FRONT ELEVATION
OPTION 1

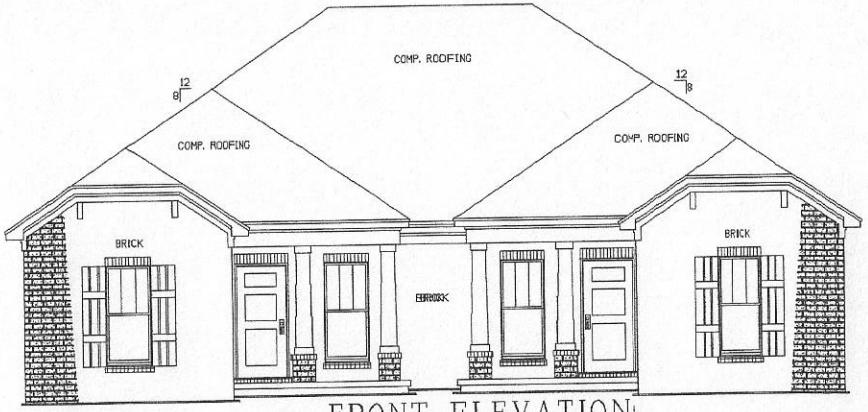



FRONT ELEVATION
OPTION 2

## LOTS 2,5,9,10,11,12,13,14,15,16,17,18

### FLOOR PLAN SPECS.-UNIT 1

| | |
|---|---|
| HEAT/COOLED: | 1066 SQ. FT. |
| PORCH: | 50 SQ. FT. |
| TOTAL: | 1116 SQ. FT. |
| HEAT/COOLED:(W/ BRICK): | 1103 SQ. FT. |

1. ALL CEILINGS TO BE 9' UNLESS OTHERWISE NOTED.
2. HVAC TO BE IN ATTIC.

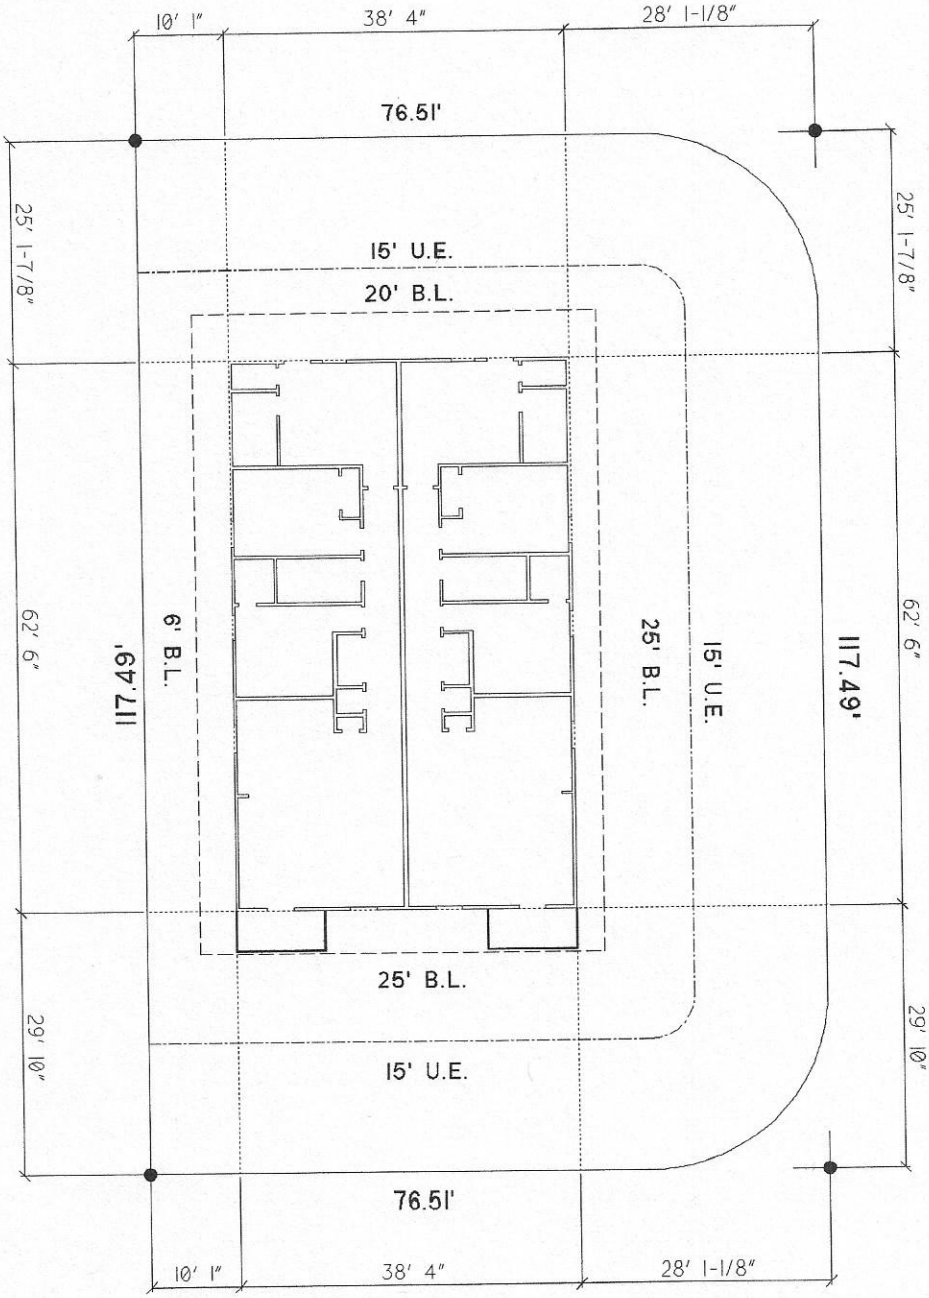


NOTE:

It is the responsibility of the owner/builder/contractor to verify all lot easements and private easements. and setbacks before construction quality designs is not responsible for any setbacks or private easements that are not shown on the survey plat

#1435 MAXWELL JACOB DRIVE

Lot 1 MILES CROSSING SUBDIVISION

BOEDEKER CONSTRUCTION


N

Prepared By:

Quality Designs

Conway Arkansas

Scale: 1"=25'-0"

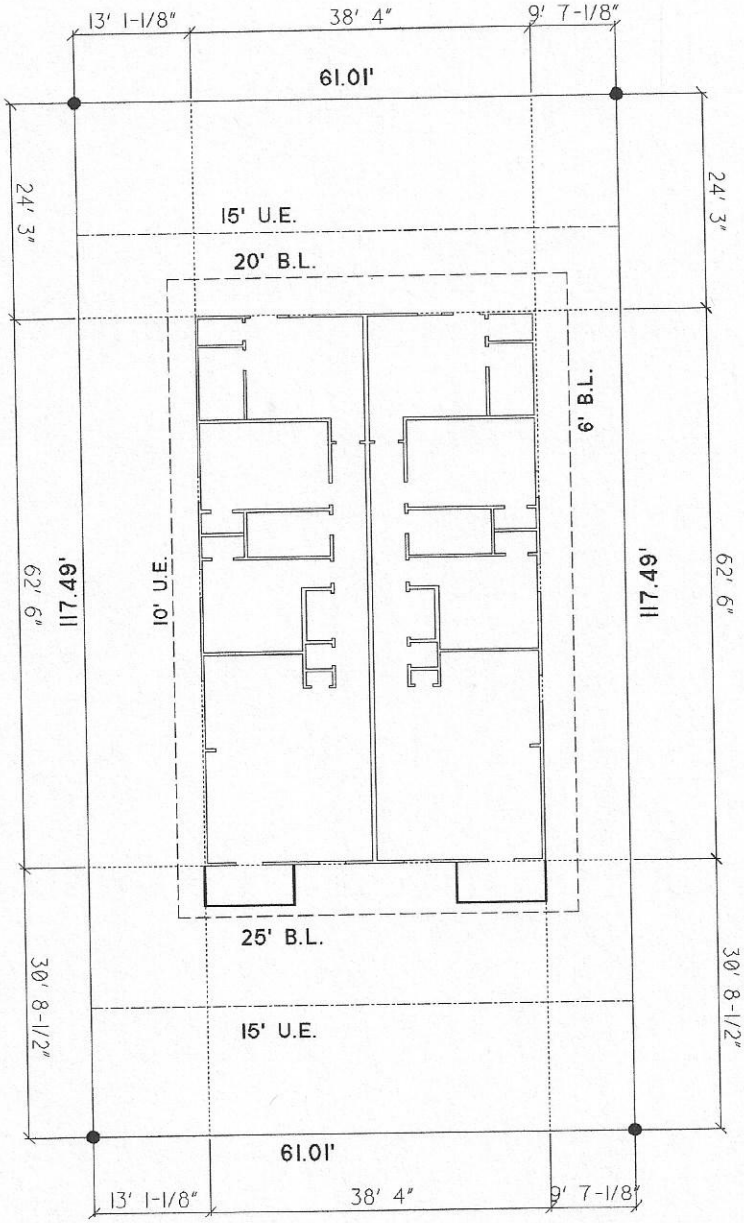


NOTE:

It is the responsibility of the owner/builder/contractor to verify all lot easements and private easements. and setbacks before construction quality designs is not responsible for any setbacks or private easements that are not shown on the survey plat

#1455 MAXWELL JACOB

Lot 3 MILES CROSSING SUBDIVISION

BOEDEKER CONSTRUCTION


N

Prepared By:

Quality Designs

Conway Arkansas

Scale: 1"=25'-0"

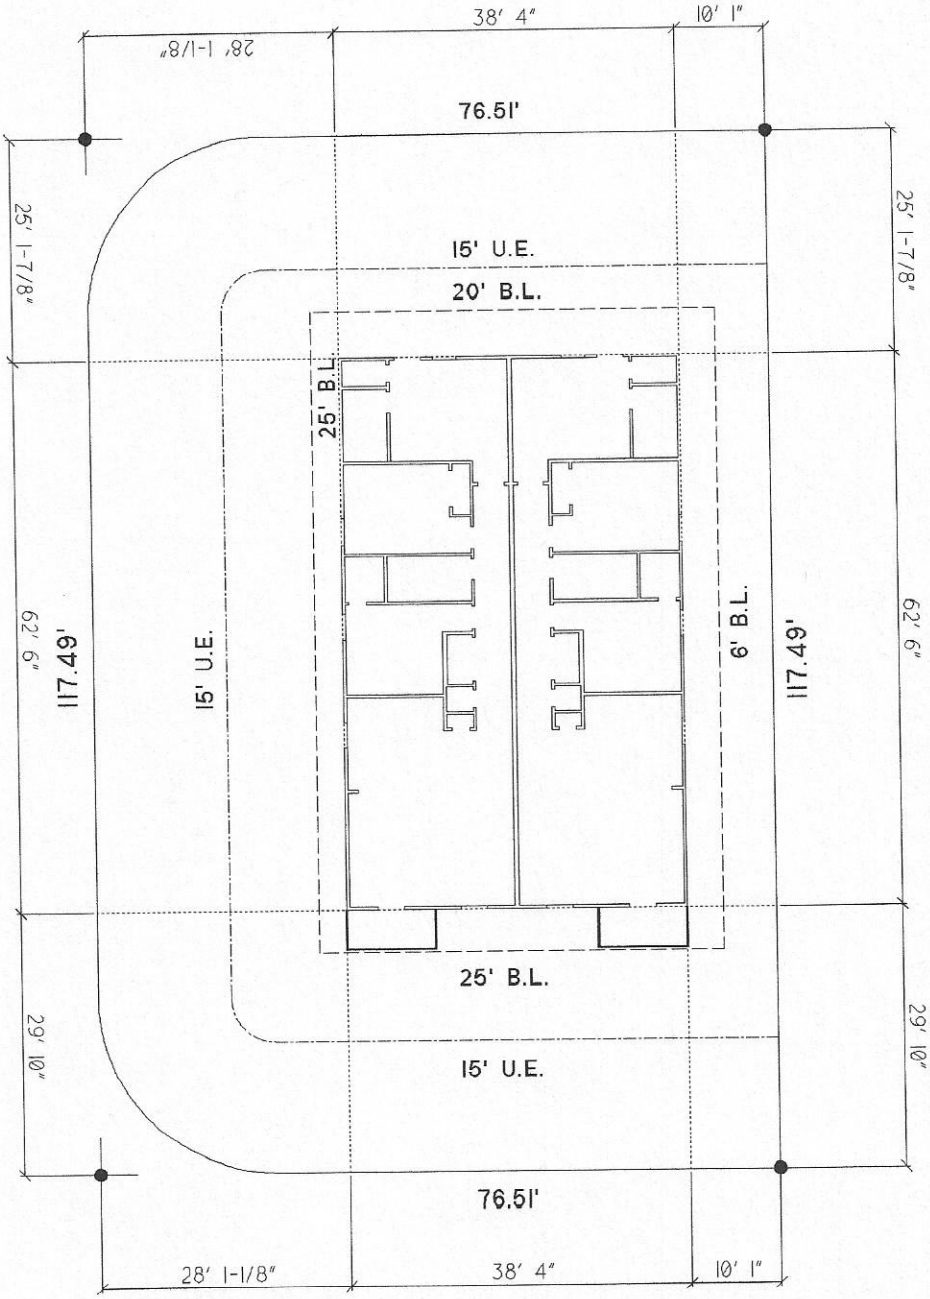


NOTE:

It is the responsibility of the owner/builder/contractor to verify all lot easements and private easements, and setbacks before construction. quality designs is not responsible for any setbacks or private easements that are not shown on the survey plat

#1525 MAXWELL JACOB DRIVE

Lot 6 MILES CROSSING SUBDIVISION

BOEDEKER CONSTRUCTION


N

Prepared By:

Quality Designs

Conway Arkansas

Scale: 1"=25'-0"

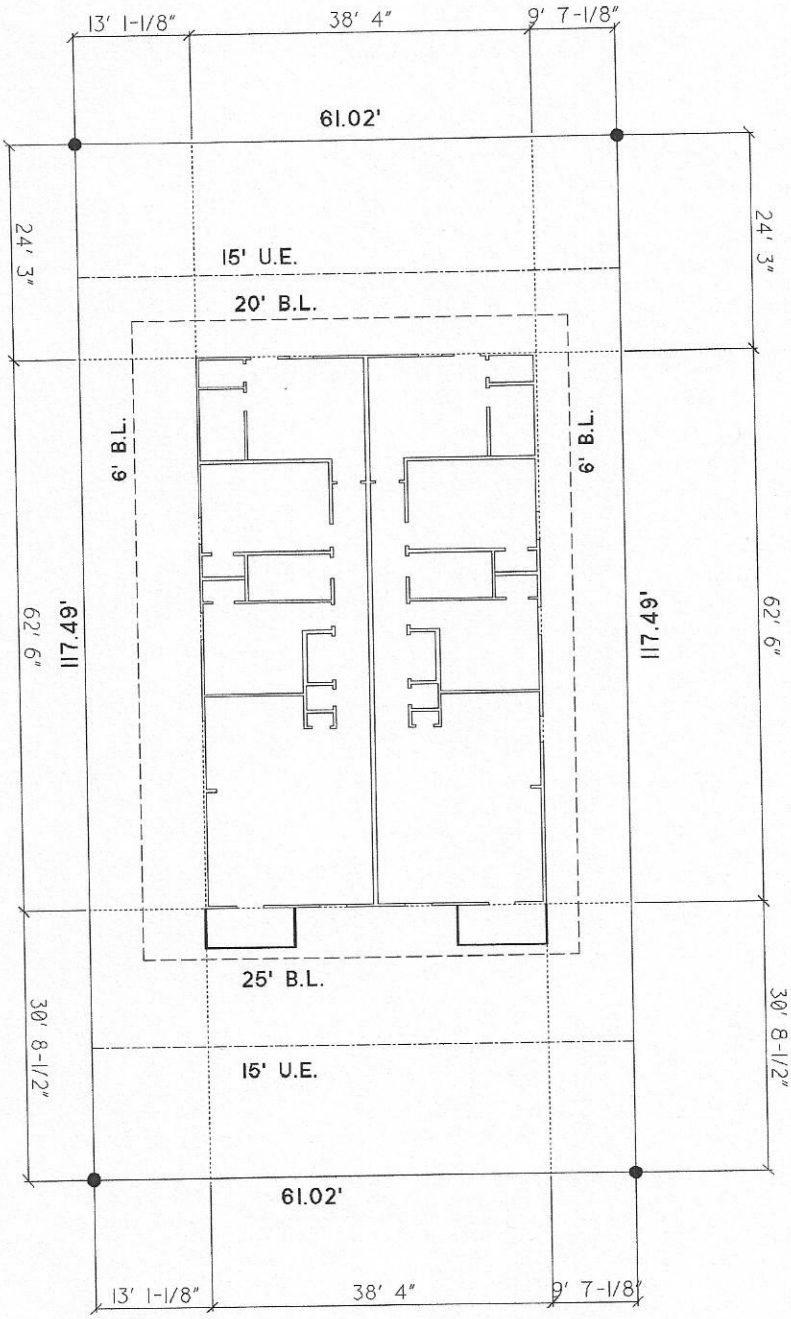


#1505 MAXWELL JACOB

Lot 4 MILES CROSSING SUBDIVISION

BOEDEKER CONSTRUCTION

N

NOTE:

It is the responsibility of the owner/builder/contractor to verify all lot easements and private easements, and setbacks before construction. quality designs is not responsible for any setbacks or private easements that are not shown on the survey plat.

Prepared By:

Quality Designs

Conway Arkansas

Scale: 1"=25'-0"