


MILLER ROAD WIDENING CROSS SECTION

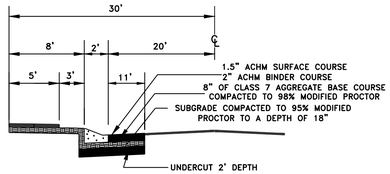


TYPICAL LOCAL STREET CROSS SECTION

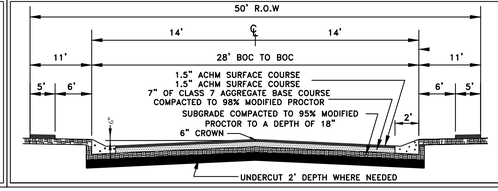

TYPICAL COLLECTOR STREET CROSS SECTION

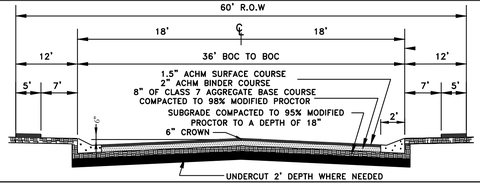


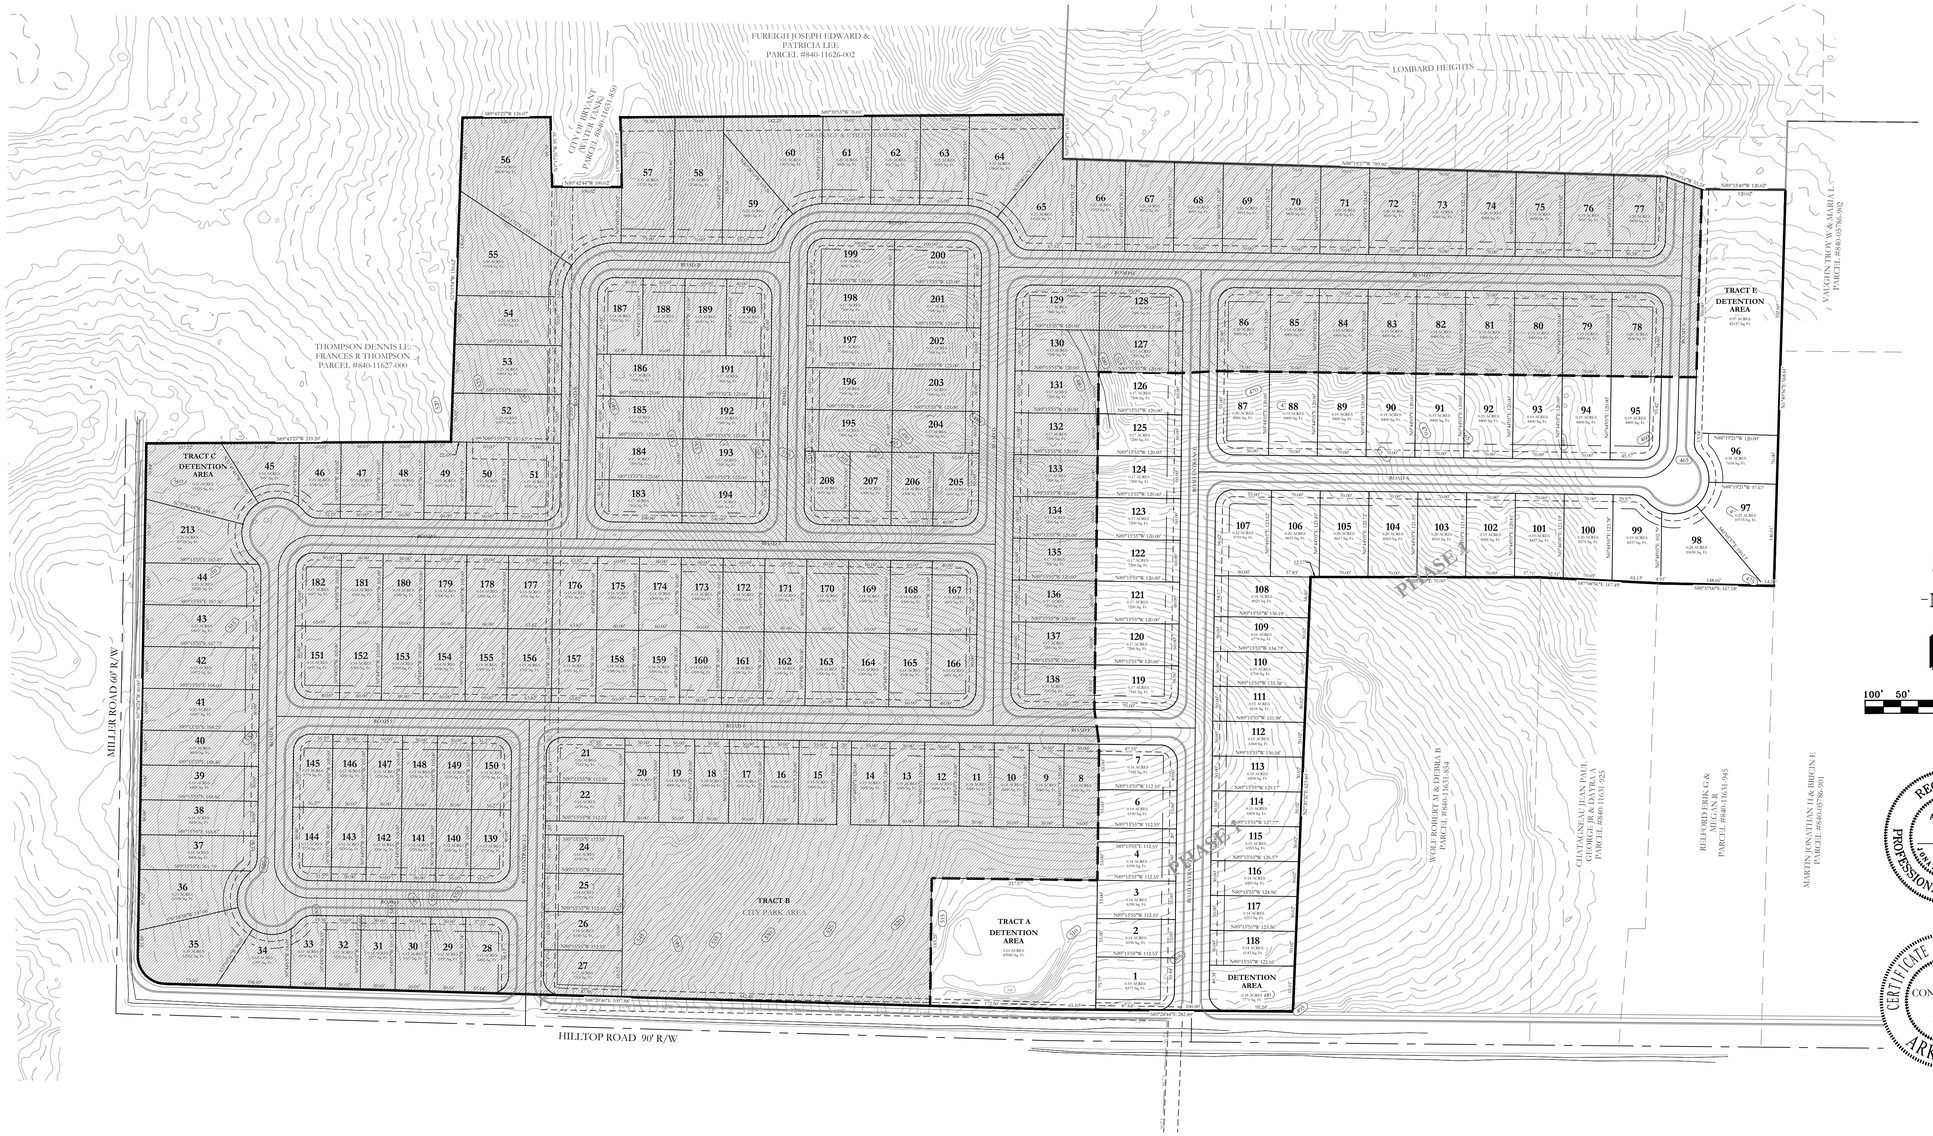

PLANNED UNIT DEVELOPMENT (PUD)
HILLTOP MANOR SUBDIVISION
A SUBDIVISION IN THE CITY OF BRYANT, SALINE COUNTY, ARKANSAS.

LEGEND
- ◪ - Aliquot Corner
- ● - Found monument
- ⊙ - Set ½" Rebar
- △ - Computed point
- (M) - Measured
- (P) - Plat/Deed
- ——x—— - Fence

VICINITY MAP:

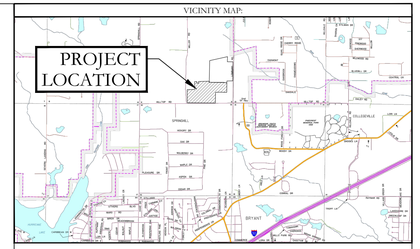

OWNER:

Name: NXT GEN HOMES LLC
Address: 19218 SUMMERSHADE DRIVE
BRYANT, AR 72022

DEVELOPER:

Name: NXT GEN HOMES LLC
Address: 19218 SUMMERSHADE DRIVE
BRYANT, AR 72022

CERTIFICATE OF OWNER:

We, the undersigned, owners of the real estate shown and described herein do hereby certify that we have laid off, platted and subdivided, and do hereby lay off, plat and subdivide said real estate in accordance with the within plat.

Date of Execution _____ Name: _____

Source of Tile: D.R. BOOK _____ PAGE _____

CERTIFICATE OF PRELIMINARY SURVEYING ACCURACY:

I, Jonathan L. Hope, hereby certify that this proposed preliminary plat correctly represents a survey completed by me, or under my supervision on _____, 20___; that the boundary lines shown hereon correspond with the description in the deeds cited in the above Source Title; and that all monuments which were found or placed on the property are correctly described and located..

Date of Execution

Signed: _____
Jonathan L. Hope
Registered Professional
Land Surveyor No. 1762
Arkansas

CERTIFICATE OF PRELIMINARY ENGINEERING ACCURACY:

I, William W. McFadden, hereby certify that this plat correctly represents a survey and a plan made by me or under my supervision; that all monuments shown hereon actually exist and their location, size, type and material are correctly shown; and that all requirements of the City of Bryant Subdivision Rules and Regulations have been fully complied with.

Date of Execution

William W. McFadden
Registered Professional
Engineer, No. 14048 Arkansas

CERTIFICATE OF PRELIMINARY PLAT APPROVAL:

All requirements of the City of Bryant Subdivision Rules and Regulations relative to the preparation and submittal of a Preliminary Plat having been fulfilled, approval of this plat is hereby granted, subject of further provisions of said Rules and Regulations.

This Certificate shall expire _____

Date of Execution

Signed: _____
Rick Johnson, Chairman
Bryant Planning Commission

PROPERTY SPECIFICATIONS:

OWNER: NXT GEN HOMES LLC, 19218 SUMMERSHADE DRIVE, BRYANT, AR 72022

DEVELOPER/SUBDIVIDER: NXT GEN HOMES LLC, 19218 SUMMERSHADE DRIVE, BRYANT, AR 72022

ENGINEERS: HOPE CONSULTING INC., 117 S. MARKET STREET, BENTON, AR 72015

NAME OF SUBDIVISION: HILLTOP MANOR

SOURCE OF TITLE: DEED BOOK 2020, PAGE 028392; DEED BOOK 2020, PAGE 026392

NUMBER OF LOTS: 208

SOURCE OF WATER: CITY OF BRYANT
SOURCE OF SEWER: CITY OF BRYANT
SOURCE OF ELECTRIC: ENTERGY
SOURCE OF GAS: CENTERPOINT

BUILDING SETBACKS:
FRONT-25' OR AS SHOWN
REAR-15' OR AS SHOWN
SIDE-5' OR AS SHOWN

UTILITY & DRAINAGE EASEMENTS:
FRONT-10' OR AS SHOWN
REAR - 5' OR AS SHOWN
SIDE - 5' OR AS SHOWN

REGISTERED STATE OF ARKANSAS NO. 1762 SIGNATURE JONATHAN L. HOPE PROFESSIONAL LAND SURVEYOR

By affixing my seal and signature, I Jonathan L. Hope, Arkansas PLS No, 1762, hereby certify that this drawing correctly depicts a survey compiled by me or under my direct supervision.

NOTE: This survey was based on legal descriptions and title work furnished by others and does not represent a title search.

No portion of the property described hereon lies within the 100 year floodplain, according to the Flood Insurance Rate Map, panel # 05125C0225E, Dated: 06/05/2020.

CERTIFICATE OF AUTHORIZATION HOPE CONSULTING, INC. No. 1931 ARKANSAS

HOPE CONSULTING
ENGINEERS - SURVEYORS
117 S. Market Street,
Benton, Arkansas 72015
PH. (501)315-2626
FAX (501) 315-0024
www.hopeconsulting.com

FOR USE AND BENEFIT OF:
NXT GEN HOMES LLC

PLANNED UNIT DEVELOPMENT (PUD)
HILLTOP MANOR SUBDIVISION
A SUBDIVISION IN THE CITY OF BRYANT, SALINE COUNTY, ARKANSAS.

DATE:	09/28/2022	C.A.D. BY: BJOHNSON		DRAWING NUMBER:
REVISED:		CHECKED BY:		20-1341
SHEET:		SCALE: 1"= 100'		

500	01S	14W	0	09	200	62	1762

© Land Planner 2020 Software v2020.28 Title Block 2 Plan 2019 | 2020 | 2021 | 2022 Hope Consulting