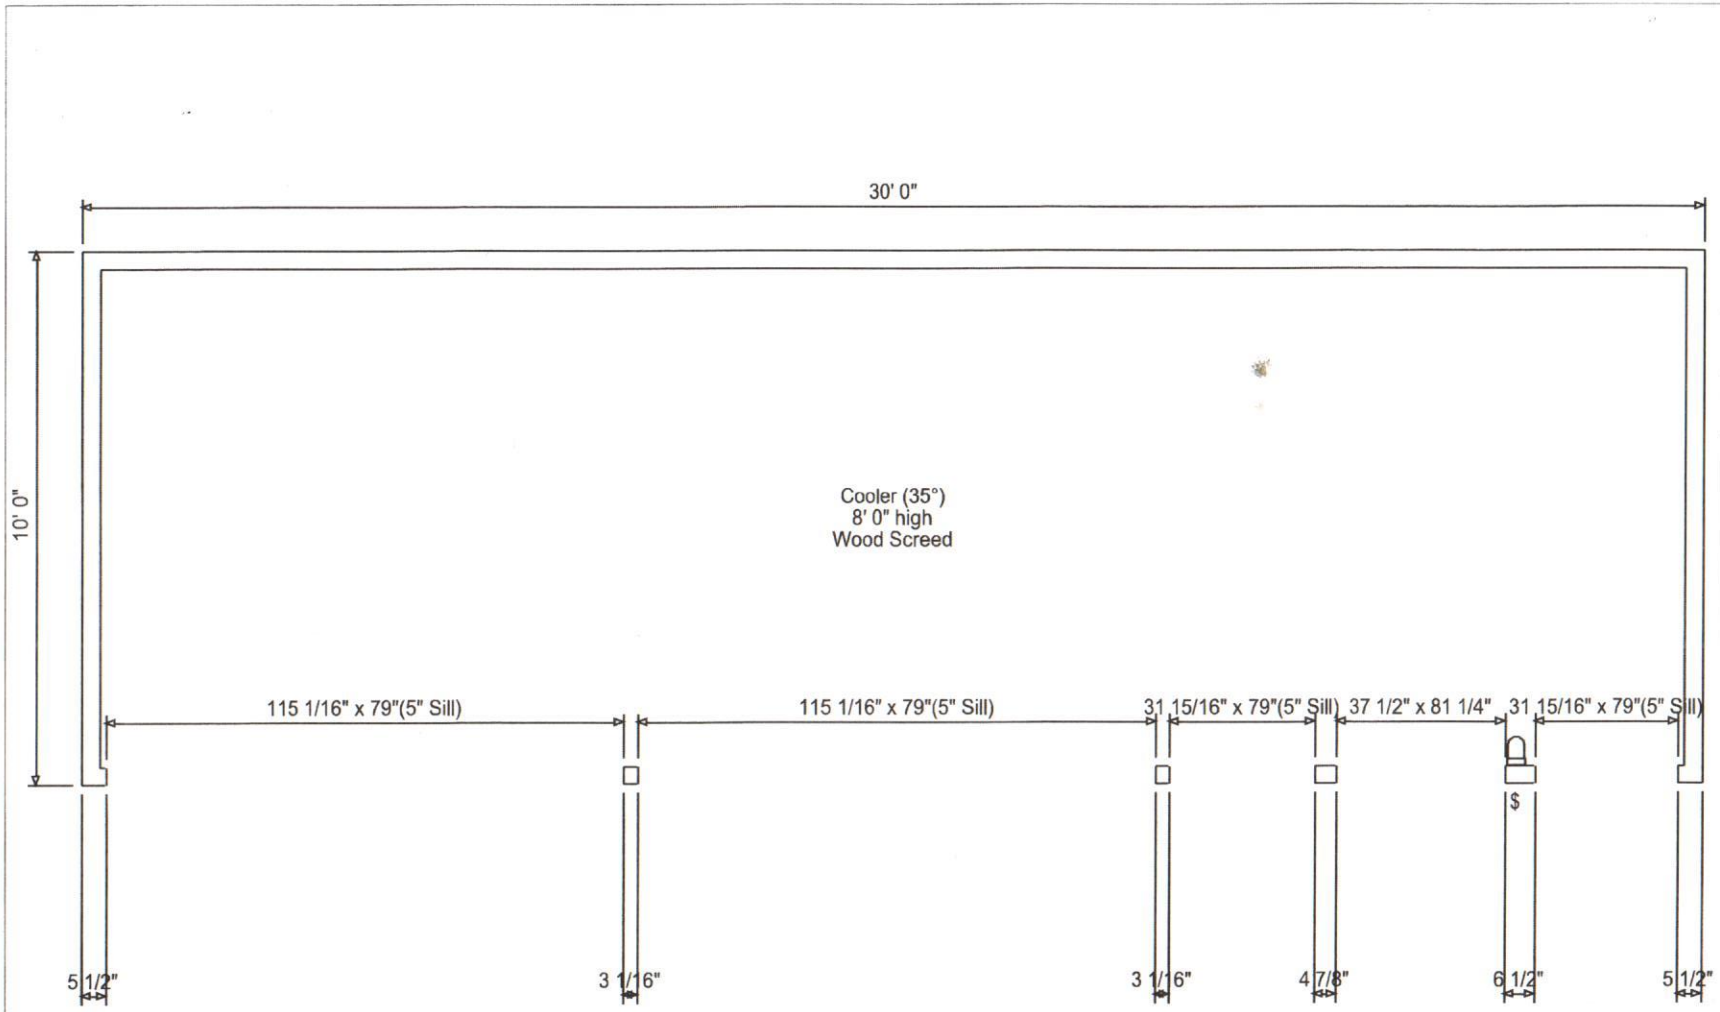


SPECIFICATIONS

Size:
30' x 10' x 8'

Cooler Panel Thickness:
4" Walls & 4" Ceiling

Cooler Screed Type:
Wood Screed and Cove Molding

Finishes:
26 Ga Stucco Galv Interior Wall and Ceiling
26 Ga Stucco Galv Exterior Wall and Ceiling


Ceiling Type:
Lag down


Door Description:
(2) Qty. (4) 28" x 79" DDS 1200 glass doors. Supplied by Others.
Header : 12", Sill : 5"

Door Description:
(1) Qty. (1) 36" x 84" DDS 1300 glass doors. Supplied by Others.
Header : 14 3/4"

Door Description:
(2) Qty. (1) 30" x 79" DDS 1200 glass doors. Supplied by Others.
Header : 12", Sill : 5"

Accessories:
(1) Vapor Proof Light
(1) Digital / Switch Thermometer

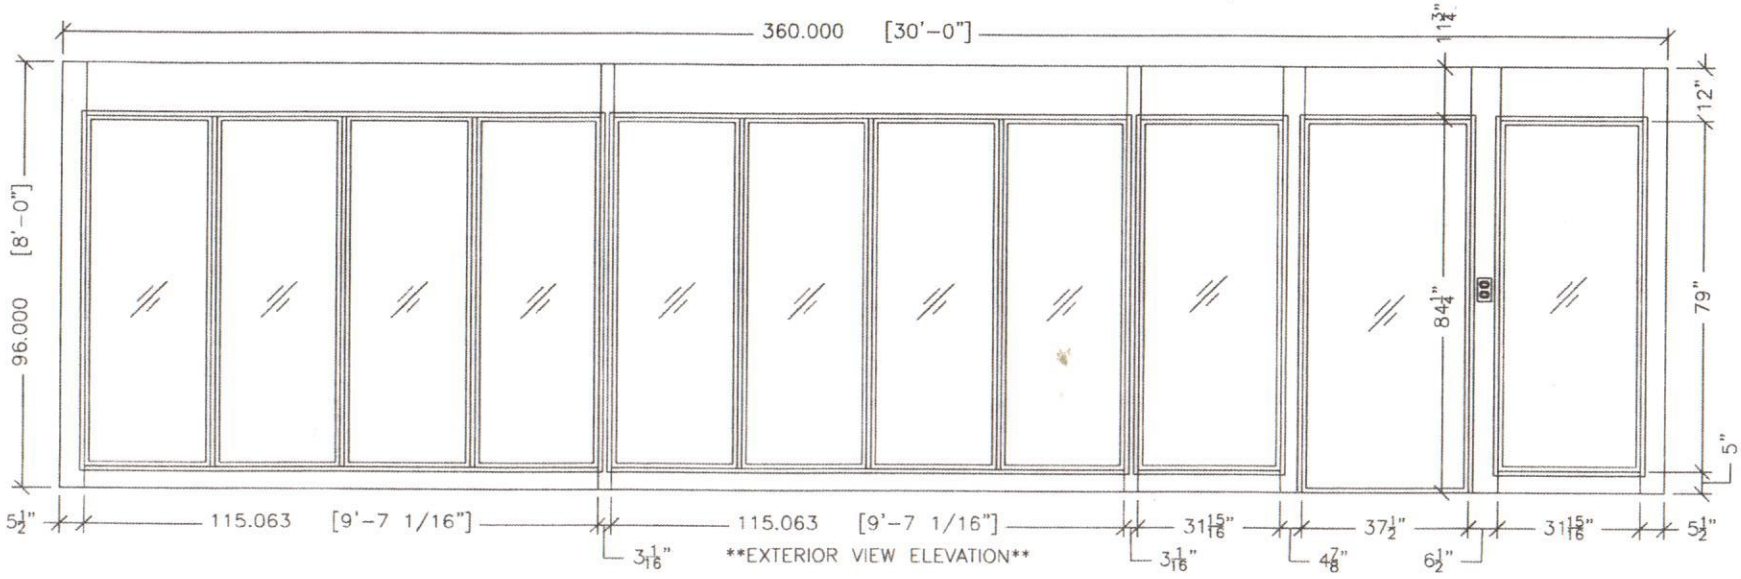
360.000 [30'-0"]
1 3/4"
12"
96.000 [8'-0"]
84 1/4"
79"
5"
5 1/2"
115.063 [9'-7 1/16"]
115.063 [9'-7 1/16"]
31 15/16"
37 1/2"
31 15/16"
5 1/2"
3 1/16"
3 1/16"
4 7/8"
6 1/2"
EXTERIOR VIEW ELEVATION

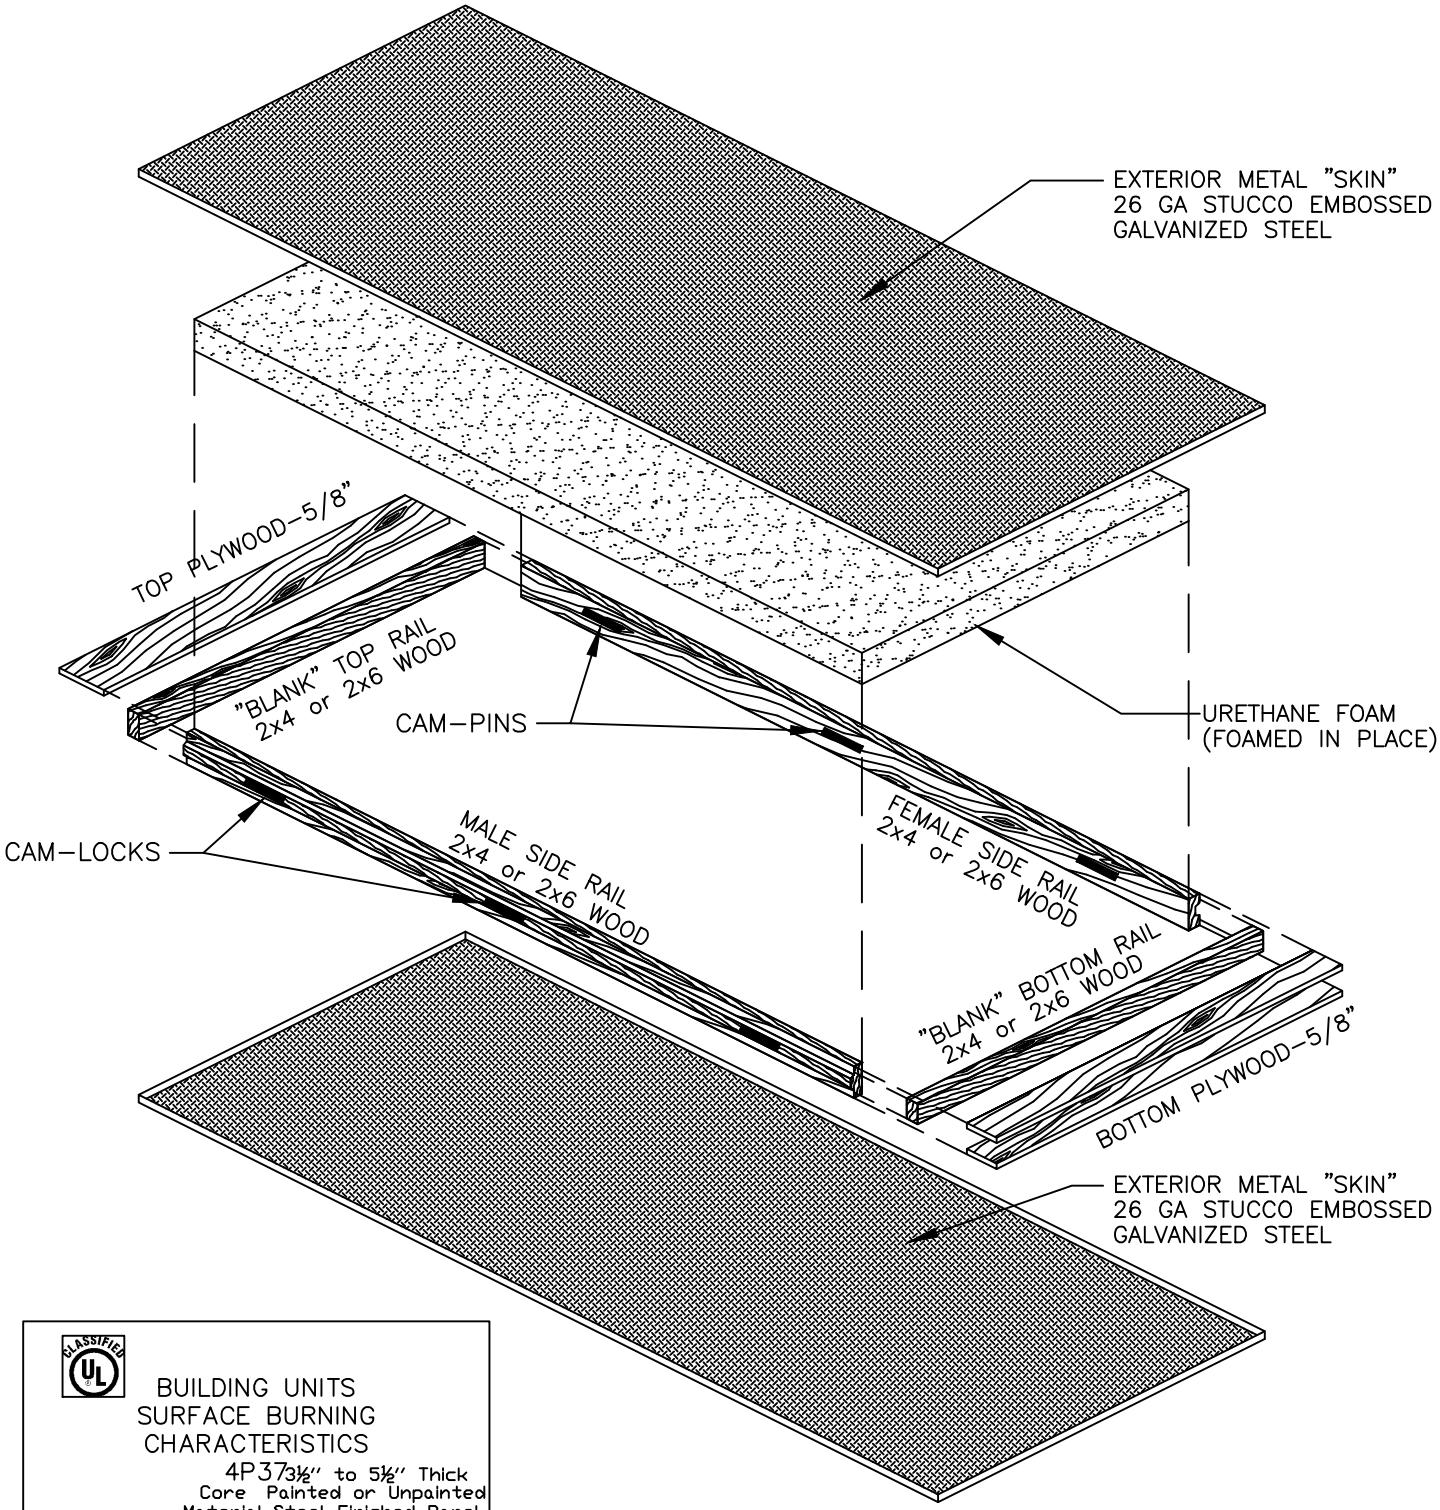

BUILDING UNITS
SURFACE BURNING
CHARACTERISTICS

4P37 3½" to 5½" Thick
Core Painted or Unpainted

Material	Steel	Finished Panel
FLAME SPREAD	25	20
SMOKE DEVELOPED	450	350

(Interior Building Construction) 1715 = Wall-Ceiling
R15578

SALESMAN: .	TYPICAL WALL PANEL WOOD SCREED LAG DOWN CEILING	
APPROVAL DRAWING DATE: 11/07/07		
PRODUCTION DRAWING DATE: 11/11/15	JOB LOCATION: .	APRV DWG BY:
TAG NUMBER/FILE NAME: TYPWALLPNLWOODSCRD	PURCHASE ORDER NUMBER	PROD DWG BY

CARROLL COOLERS
19705 HIGHWAY 30 WEST; P.O. BOX 671
CARROLL, IOWA 51401
PHONE (800) 764-6834 FAX (712) 792-6748
FAX (712) 792-6748