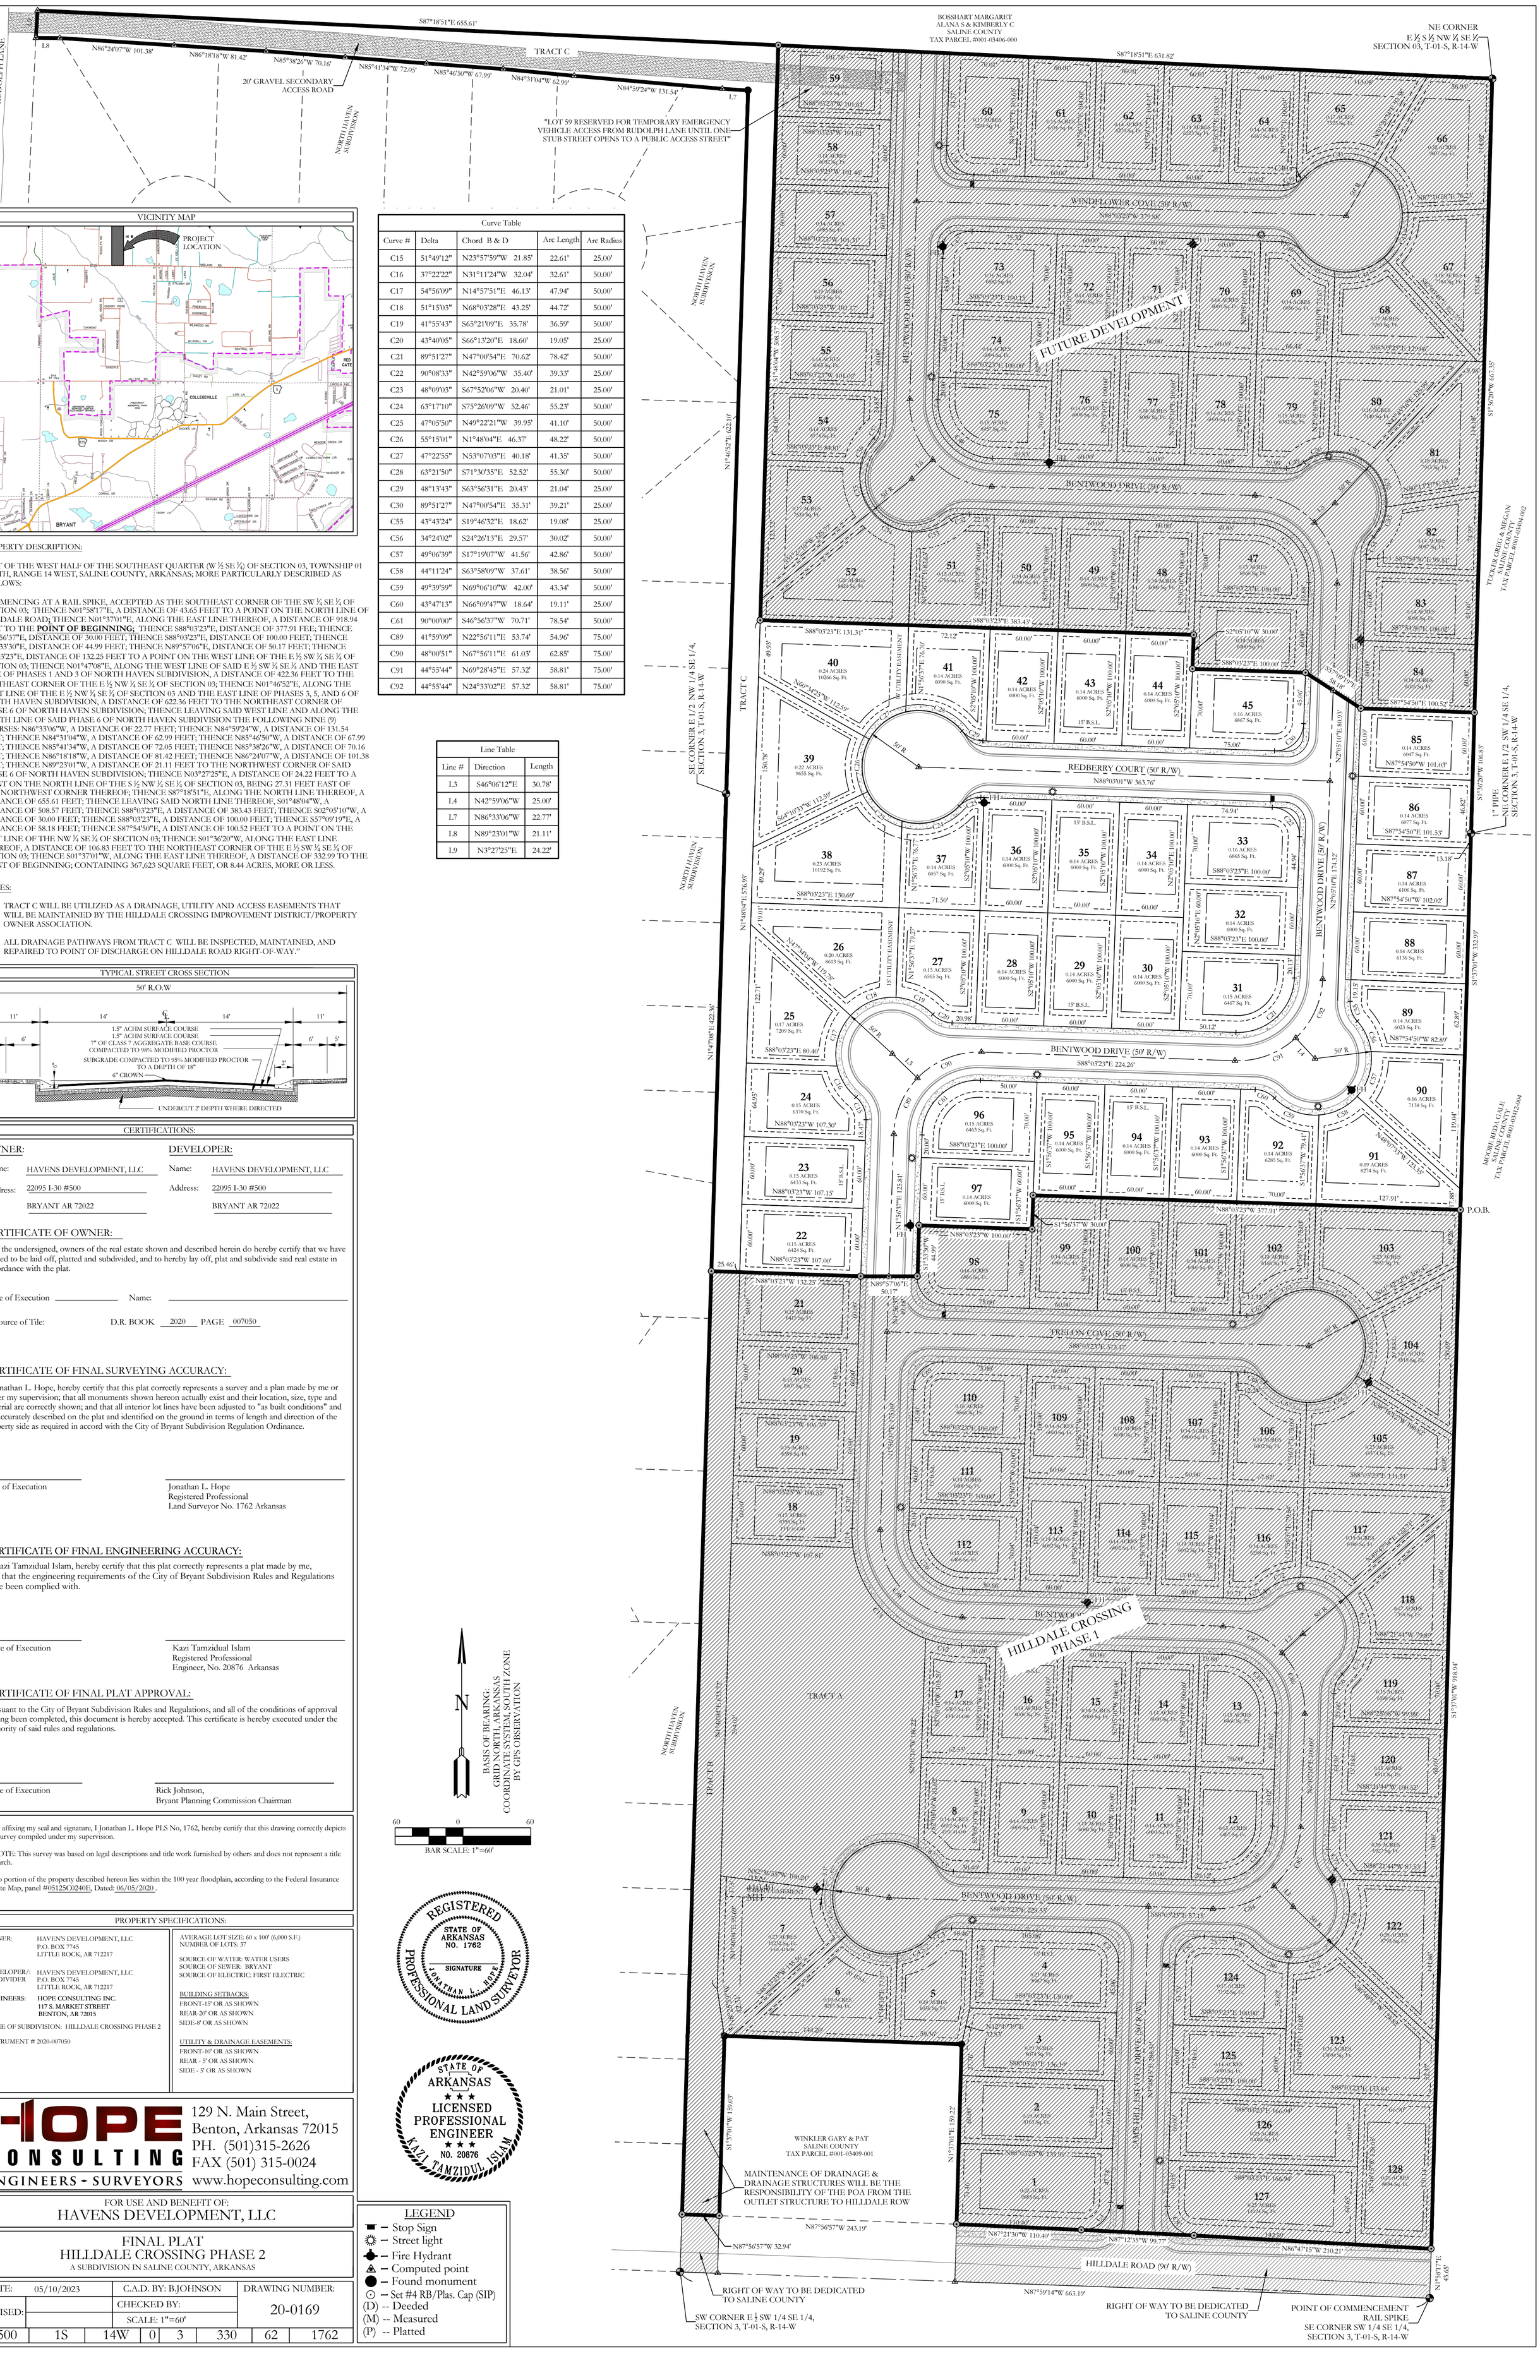

RUDOLPH LANE
S87°18'51"E 655.61'
TRACT C
L8
N86°24'07"W 101.38'
N86°18'18"W 81.42'
N85°38'26"W 70.16'
N85°41'34"W 72.05'
N85°46'50"W 67.99'
N84°31'04"W 62.99'
N84°59'24"W 131.54'
L7
20' GRAVEL SECONDARY ACCESS ROAD
NORTH HAVEN SUBDIVISION
"LOT 59 RESERVED FOR TEMPORARY EMERGENCY VEHICLE ACCESS FROM RUDOLPH LANE UNTIL ONE STUB STREET OPENS TO A PUBLIC ACCESS STREET"
BOSSHART MARGARET
ALANA S & KIMBERLY C
SALINE COUNTY
TAX PARCEL #001-03406-000
NE CORNER
E ½ S ½ NW ¼ SE ¼
SECTION 03, T-01-S, R-14-W
S87°18'51"E 631.82'
WINDFLOWER COVE (50' R/W)
REDBERRY COURT (50' R/W)
BENTWOOD DRIVE (50' R/W)
TRILLON COVE (50' R/W)
HILLDALE ROAD (90' R/W)
FUTURE DEVELOPMENT
SE CORNER E 1/2 NW 1/4 SE 1/4, SECTION 3, T-01-S, R-14-W
NORTH HAVEN SUBDIVISION
TRACT C
S1°48'04"W 576.03'
N1°48'04"E 576.03'
N1°46'52"E 622.10'
N1°47'08"E 422.36'
S1°48'04"W 508.57'
S1°36'20"W 667.35'
S1°36'20"W 106.83'
S1°37'01"W 332.99'
S1°37'01"W 918.94'
N1°37'01"E 332.99'
N1°37'01"E 43.65'
1" PIPE
NE CORNER E 1/2 SW 1/4 SE 1/4, SECTION 3, T-01-S, R-14-W
TUCKER GREG & MEGAN
SALINE COUNTY
TAX PARCEL #001-03404-002
MOORE REDA GALE
SALINE COUNTY
TAX PARCEL #001-03412-004
WINKLER GARY & PAT
SALINE COUNTY
TAX PARCEL #001-03409-001
MAINTENANCE OF DRAINAGE & DRAINAGE STRUCTURES WILL BE THE RESPONSIBILITY OF THE POA FROM THE OUTLET STRUCTURE TO HILLDALE ROW
HILLDALE CROSSING PHASE 1
TRACT A
RIGHT OF WAY TO BE DEDICATED TO SALINE COUNTY
SW CORNER E ½ SW 1/4 SE 1/4, SECTION 3, T-01-S, R-14-W
POINT OF COMMENCEMENT
RAIL SPIKE
SE CORNER SW 1/4 SE 1/4, SECTION 3, T-01-S, R-14-W
P.O.B.
N87°56'57"W 243.19'
N87°56'57"W 32.94'
N87°21'30"W 110.40'
N87°12'35"W 99.77'
N86°47'15"W 210.21'
N87°59'14"W 663.19'
S88°03'23"W 377.91'
S88°03'23"W 383.43'
S88°03'23"W 131.31'
S88°03'23"W 374.17'
N88°03'01"W 363.76'
N88°03'23"W 377.91'
N88°03'23"W 132.25'
N88°03'23"W 130.69'
N88°03'23"W 107.30'
N88°03'23"W 107.15'
N88°03'23"W 107.00'
N88°03'23"W 107.85'
N88°03'23"W 106.70'
N88°03'23"W 106.55'
N88°03'23"W 106.68'
N88°03'23"W 107.30'
S88°03'23"E 224.26'
S88°03'23"E 100.00'
S88°03'23"E 100.52'
S88°03'23"E 100.15'
S88°03'23"E 100.17'
S88°03'23"E 101.09'
S88°03'23"E 80.40'
S88°03'23"E 130.39'
S88°03'23"E 131.51'
S88°03'23"E 133.84'
S88°03'23"E 166.04'
S88°03'23"E 166.94'
S88°03'23"E 130.69'
S88°03'23"E 100.00'
S88°03'23"E 100.00'
S88°03'23"E 100.00