
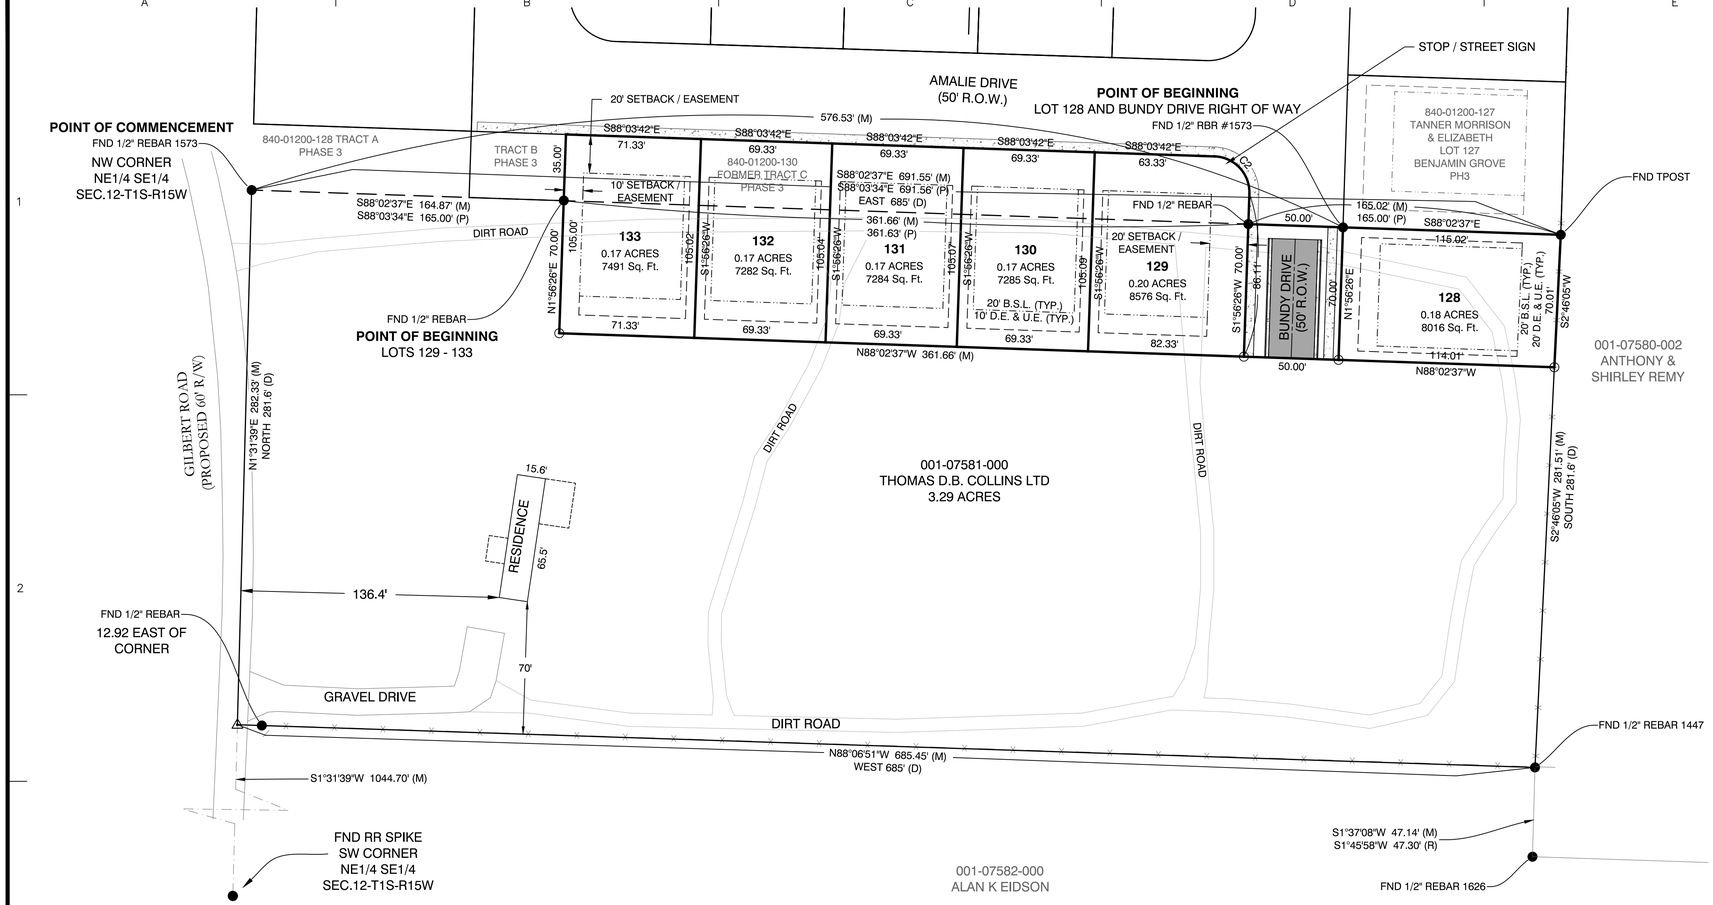


VICINITY MAP

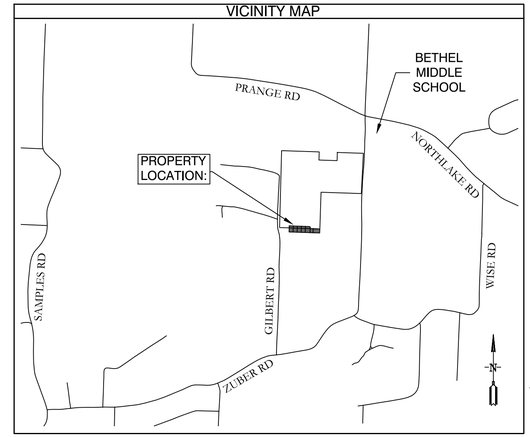

SUBDIVISION DESCRIPTIONS (AS SURVEYED):

LOTS 129 - 133

TRACT C OF THE BENJAMIN GROVE SUBDIVISION, PHASE 3, REPLAT; AND PART OF THE NORTHEAST QUARTER OF THE SOUTHEAST QUARTER (NE1/4 SE1/4) OF SECTION 12, TOWNSHIP 1 SOUTH, RANGE 15 WEST, SALINE COUNTY, ARKANSAS, MORE PARTICULARLY DESCRIBED AS FOLLOWS: **COMMENCING** AT A FOUND 1/2" REBAR WITH CAP #1573 LOCATED AT THE NORTHWEST CORNER OF THE SAID NE1/4 SE1/4 OF SECTION 12; THENCE S 88°02'37" E, ALONG THE NORTH LINE OF THE SAID NE1/4 SE1/4, A DISTANCE OF 164.87 FEET TO A FOUND 1/2" REBAR LOCATED AT THE SOUTHWEST CORNER OF TRACT C OF BENJAMIN GROVE SUBDIVISION, PHASE 3 FOR THE **POINT OF BEGINNING**; THENCE CONTINUING S 88°02'37" E, ALONG THE SAID NORTH LINE, A DISTANCE OF 361.66 FEET TO A FOUND 1/2" REBAR LOCATED AT THE SOUTHEAST CORNER OF TRACT C AND ON THE WEST RIGHT OF WAY OF BUNDY DRIVE OF BENJAMIN GROVE SUBDIVISION, PHASE 3; THENCE S 1°56'26" W, LEAVING THE SAID NORTH LINE AND ALONG THE SAID WEST RIGHT OF WAY, A DISTANCE OF 70.00 FEET TO A SET 1/2" REBAR WITH CAP #1573; THENCE N 88°02'37" W LEAVING SAID WEST RIGHT OF WAY, FOR A DISTANCE OF 361.66 FEET TO A SET 1/2" REBAR WITH CAP #1573; THENCE N 1°56'26" E, FOR A DISTANCE OF 70.00 FEET TO THE POINT OF BEGINNING, CONTAINING A TOTAL OF 0.87 ACRES, MORE OR LESS. SUBJECT TO ANY EASEMENTS AND RIGHT OF WAY RECORD.

LOT 128

PART OF THE NORTHEAST QUARTER OF THE SOUTHEAST QUARTER (NE1/4 SE1/4) OF SECTION 12, TOWNSHIP 1 SOUTH, RANGE 15 WEST, SALINE COUNTY, ARKANSAS, MORE PARTICULARLY DESCRIBED AS FOLLOWS: **COMMENCING** AT A FOUND 1/2" REBAR WITH CAP #1573 LOCATED AT THE NORTHWEST CORNER OF THE SAID NE1/4 SE1/4 OF SECTION 12; THENCE S 88°02'37" E, ALONG THE NORTH LINE OF THE SAID NE1/4 SE1/4, A DISTANCE OF 576.53 FEET TO A FOUND 1/2" REBAR WITH CAP #1573 LOCATED AT THE SOUTHWEST CORNER OF LOT 127 AND ON THE EAST RIGHT OF WAY OF BUNDY DRIVE OF BENJAMIN GROVE SUBDIVISION, PHASE 3 FOR THE **POINT OF BEGINNING**; THENCE CONTINUING S 88°02'37" E, ALONG THE SAID NORTH LINE, A DISTANCE OF 115.02 FEET TO A FOUND T POST LOCATED AT THE SOUTHEAST CORNER OF LOT 127 OF BENJAMIN GROVE SUBDIVISION, PHASE 3; THENCE S 2°46'05" W, LEAVING THE SAID NORTH LINE, A DISTANCE OF 70.01 FEET TO A SET 1/2" REBAR WITH CAP #1573; THENCE N 88°02'37" W A DISTANCE OF 114.01 FEET TO A SET 1/2" REBAR WITH CAP #1573 LOCATED ON THE EAST RIGHT OF WAY OF BUNDY DRIVE; THENCE N 1°56'26" E, ALONG SAID EAST RIGHT OF WAY, A DISTANCE OF 70.00 FEET TO THE **POINT OF BEGINNING**, CONTAINING 0.18 ACRES, MORE OR LESS. SUBJECT TO ANY EASEMENTS AND RIGHT OF WAY OF RECORD.

BUNDY DRIVE RIGHT OF WAY

PART OF THE NORTHEAST QUARTER OF THE SOUTHEAST QUARTER (NE1/4 SE1/4) OF SECTION 12, TOWNSHIP 1 SOUTH, RANGE 15 WEST, SALINE COUNTY, ARKANSAS, MORE PARTICULARLY DESCRIBED AS FOLLOWS: **COMMENCING** AT A FOUND 1/2" REBAR WITH CAP #1573 LOCATED AT THE NORTHWEST CORNER OF THE SAID NE1/4 SE1/4 OF SECTION 12; THENCE S 88°02'37" E, ALONG THE NORTH LINE OF THE SAID NE1/4 SE1/4, A DISTANCE OF 576.53 FEET TO A FOUND 1/2" REBAR WITH CAP #1573 LOCATED AT THE SOUTHWEST CORNER OF LOT 127 AND ON THE EAST RIGHT OF WAY OF BUNDY DRIVE OF BENJAMIN GROVE SUBDIVISION, PHASE 3 FOR THE **POINT OF BEGINNING**; THENCE LEAVING SAID NORTH LINE, S 1°56'26" W, ALONG THE SAID EAST RIGHT OF WAY OF BUNDY DRIVE, A DISTANCE OF 70.00 FEET TO A SET 1/2" REBAR WITH CAP #1573; THENCE N 88°02'37" W, LEAVING SAID EAST RIGHT OF WAY, A DISTANCE OF 50.00 FEET TO A SET 1/2" REBAR WITH CAP #1573 LOCATED ON THE WEST RIGHT OF WAY OF BUNDY DRIVE; THENCE N 1°56'26" E, ALONG SAID WEST RIGHT OF WAY, A DISTANCE OF 70.00 FEET TO A FOUND 1/2" REBAR; THENCE S 88°02'37" E FOR A DISTANCE OF 50.00 FEET TO THE **POINT OF BEGINNING**, CONTAINING 0.08 ACRES, MORE OR LESS. SUBJECT TO ANY EASEMENTS OF RECORD.

DOCUMENTS USED:

- REPLAT OF BENJAMIN GROVE PHASE 3
- NEIGHBORING SURVEY BY HOPE 6/5/20
- BOOK 310 PAGE 361 WD BRADSHAW TO MILLSAP
- PREVIOUS SURVEY BY GARNAT ENGINEERING 5/11/22

BASIS OF BEARINGS:

BENCHMARK(S) PROVIDED ARE REBAR AND COORDINATES ON BENCHMARKS ARE NORTH AMERICAN DATUM 1983, ARKANSAS SOUTH ZONE, US SURVEY FEET, GRID COORDINATES AND ELEVATIONS ARE NAVD 1988. COORDINATES AND ELEVATIONS WERE ESTABLISHED USING GPS AND WERE PROCESSED USING THE NATIONAL GEODETIC SURVEY'S "ONLINE POSITIONING USER SERVICE" (OPUS).

CERTIFICATIONS:

BY AFFIXING MY SEAL AND SIGNATURE, I GEORGE P. WOODEN, PS NO.1573, HEREBY CERTIFY THAT THIS DRAWING CORRECTLY DEPICTS A SURVEY COMPILED UNDER MY SUPERVISION ON MAY 11, 2022.

THIS SURVEY WAS BASED ON LEGAL DESCRIPTIONS AND TITLE WORK FURNISHED BY OTHERS AND DOES NOT REPRESENT A TITLE SEARCH.

THIS PROPERTY IS NOT LOCATED IN THE 100 YEAR FLOOD PLAIN. THE PROPERTY SHOWN ON THIS PLAT IS LOCATED IN ZONE "X" OF THE F.E.M.A. MAP PANEL 05125C0225E EFFECTIVE DATE JUNE 05, 2020.

PLAT CERTIFICATES:

OWNER:

Name: Thomas D.B. Collins LTD

Address: 39 Walnut Valley Drive, Little Rock, AR 72211

DEVELOPER:

Name: Thomas D.B. Collins LTD

Address: 39 Walnut Valley, Little Rock, AR 72211

CERTIFICATE OF OWNER:

We, the undersigned, owners of the real estate shown and described herein do hereby certify that we have laid off, platted and subdivided, and do hereby lay off, plat and subdivide said real estate in accordance with the within plat.

Date: _____ Signed: _____

Name: Phillip Pengelly

Address: 39 Walnut Valley Drive, Little Rock, Arkansas 72211

Source of Title Saline County: Warranty Deed Book 2022, Page 028564

CERTIFICATE OF ENGINEERING ACCURACY:

I, Vernon J. Williams, hereby certify that this plat correctly represents a survey and a plan made by me or under my supervision; that all monuments shown hereon actually exist and their locations, size, type, and material are correctly shown; and that all requirements of the City of Bryant Subdivision Rules and Regulations have been fully complied with.

Date: _____ Signed: _____

Vernon J. Williams
Registered Professional Engineer
No. 9551, Arkansas

CERTIFICATE OF RECORDING: _____

CERTIFICATE OF SURVEYING ACCURACY:

I, George P. Wooden, hereby certify that this plat correctly represents a boundary survey made by me or under my supervision on May 11, 2022; that the boundary lines shown hereon correspond with the description in the deeds cited in the above Source of Title; and that all monuments which were found or placed on the property are correctly described and located.

Date: _____ Signed: _____

George P. Wooden
Registered Land Surveyor
No. 1573, Arkansas

CERTIFICATE OF FINAL PLAT APPROVAL:

Pursuant to the City of Bryant Subdivision Rules and Regulations, this document was given approval by the Bryant Planning Commission at a meeting held May 8, 2023. All of the document is hereby accepted, and this certificate executed under the authority of said rules and regulations.

Date: _____ Signed: _____

Rick Johnson, Chairman
Bryant Planning Commission

Approval of the final plat shall become null and void unless said plat is filed for record within one hundred twenty (120) days from the date of execution of this certificate.

PROPERTY SPECIFICATIONS:

ZONING CLASSIFICATION: R-1.S
MIN. LOT SIZE: 7,281 S.F.
NUMBER OF LOTS: 6
SOURCE OF WATER: SALEM WATER
SOURCE OF SEWER: CITY OF BRYANT

BUILDING SETBACKS:
FRONT - 20' OR AS SHOWN
REAR - 20' OR AS SHOWN
SIDE - 8' OR AS SHOWN


EASEMENTS: UTILITY & DRAINAGE (D.E. & U.E.)
FRONT - 10' OR AS SHOWN
REAR - 10' OR AS SHOWN
SIDE - 5' OR AS SHOWN
STREET RIGHT OF WAYS: 50' OR AS SHOWN
STREET WIDTH: 28' BOC TO BOC
LOT CORNERS: SET #4 REBAR WITH CAP

TRACT A WILL BE OWNED & MAINTAINED BY PROPERTY OWNERS ASSOCIATION AND TRACT B WILL BE OWNED & MAINTAINED BY CITY OF BRYANT.

GENERAL NOTES:

1. ALL STREETS & DRAINAGE TO MEET CITY OF BRYANT STANDARD SPECIFICATIONS & DETAILS.
2. ALL TRAFFIC CONTROL DEVICES SHALL MEET THE REQUIREMENTS OF CITY OF BRYANT STANDARD SPECIFICATIONS PER PART 4.9

SUBDIVISION STREET CROSS SECTION

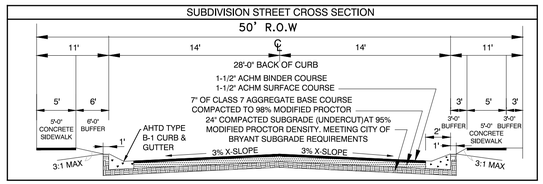

Curve Table

Curve #	Length	Radius	Delta	Chord Direction	Chord Length
C2	29.85	19.00	90°01'08"	S43° 04' 09"E	26.87

FINAL PLAT
BENJAMIN GROVE SUBDIVISION, PHASE 4
CITY OF BRYANT
SALINE COUNTY, ARKANSAS

N

40' 20' 0 40'

SURVEY PLAT CODE:
500-01S-15W-0-12-102-62-1573

SURVEY LEGEND

- △ - Computed point
- ● - Found monument
- ⊙ - Set #4 RB/Plas. Cap
- (M)-Measured
- (R)-Record
- (P)-Platted

CERTIFICATE OF AUTHORIZATION
GarNat Engineering, LLC.
No. 2174
ARKANSAS

STATE OF ARKANSAS
REGISTERED
PROFESSIONAL
ENGINEER
VERNON J. WILLIAMS
NO. 9551

REGISTERED PROFESSIONAL SURVEYOR
STATE OF ARKANSAS
NO. 1573
SIGNATURE
GEORGE P. WOODEN

BY	REVISION	DATE

GNE Designing our client's success

GarNat Engineering, LLC
P.O. Box 116
Benton, AR 72018
3825 Mt Carmel Road
Bryant, AR 72022
Ph (501) 408-4650
garnatengineering@gmail.com

BENJAMIN GROVE SUBDIVISION, PHASE 4
FOR: THOMAS D.B. COLLINS LTD
CITY OF BRYANT
SALINE COUNTY, ARKANSAS

CONTENTS:
FINAL PLAT

PROJECT NO:
16025

DATE:
APR. 26, 2023

SHEET NO:
V1.0

A:\Projects\2016 Projects\16025 Benjamin Grove Lot Replat\Drawings\PLAT\Phase 4\PRELIM PLAT-04302023.dwg