
HOPE CONSULTING
ENGINEERS ~ SURVEYORS

129 N. Main Street, Benton,
Arkansas 72015
Ph. (501) 315-2626
Fax (501)315-0024
www.HopeConsulting.com

LOT31VAR
Drawing No.

811 Know what's below. Call before you dig.

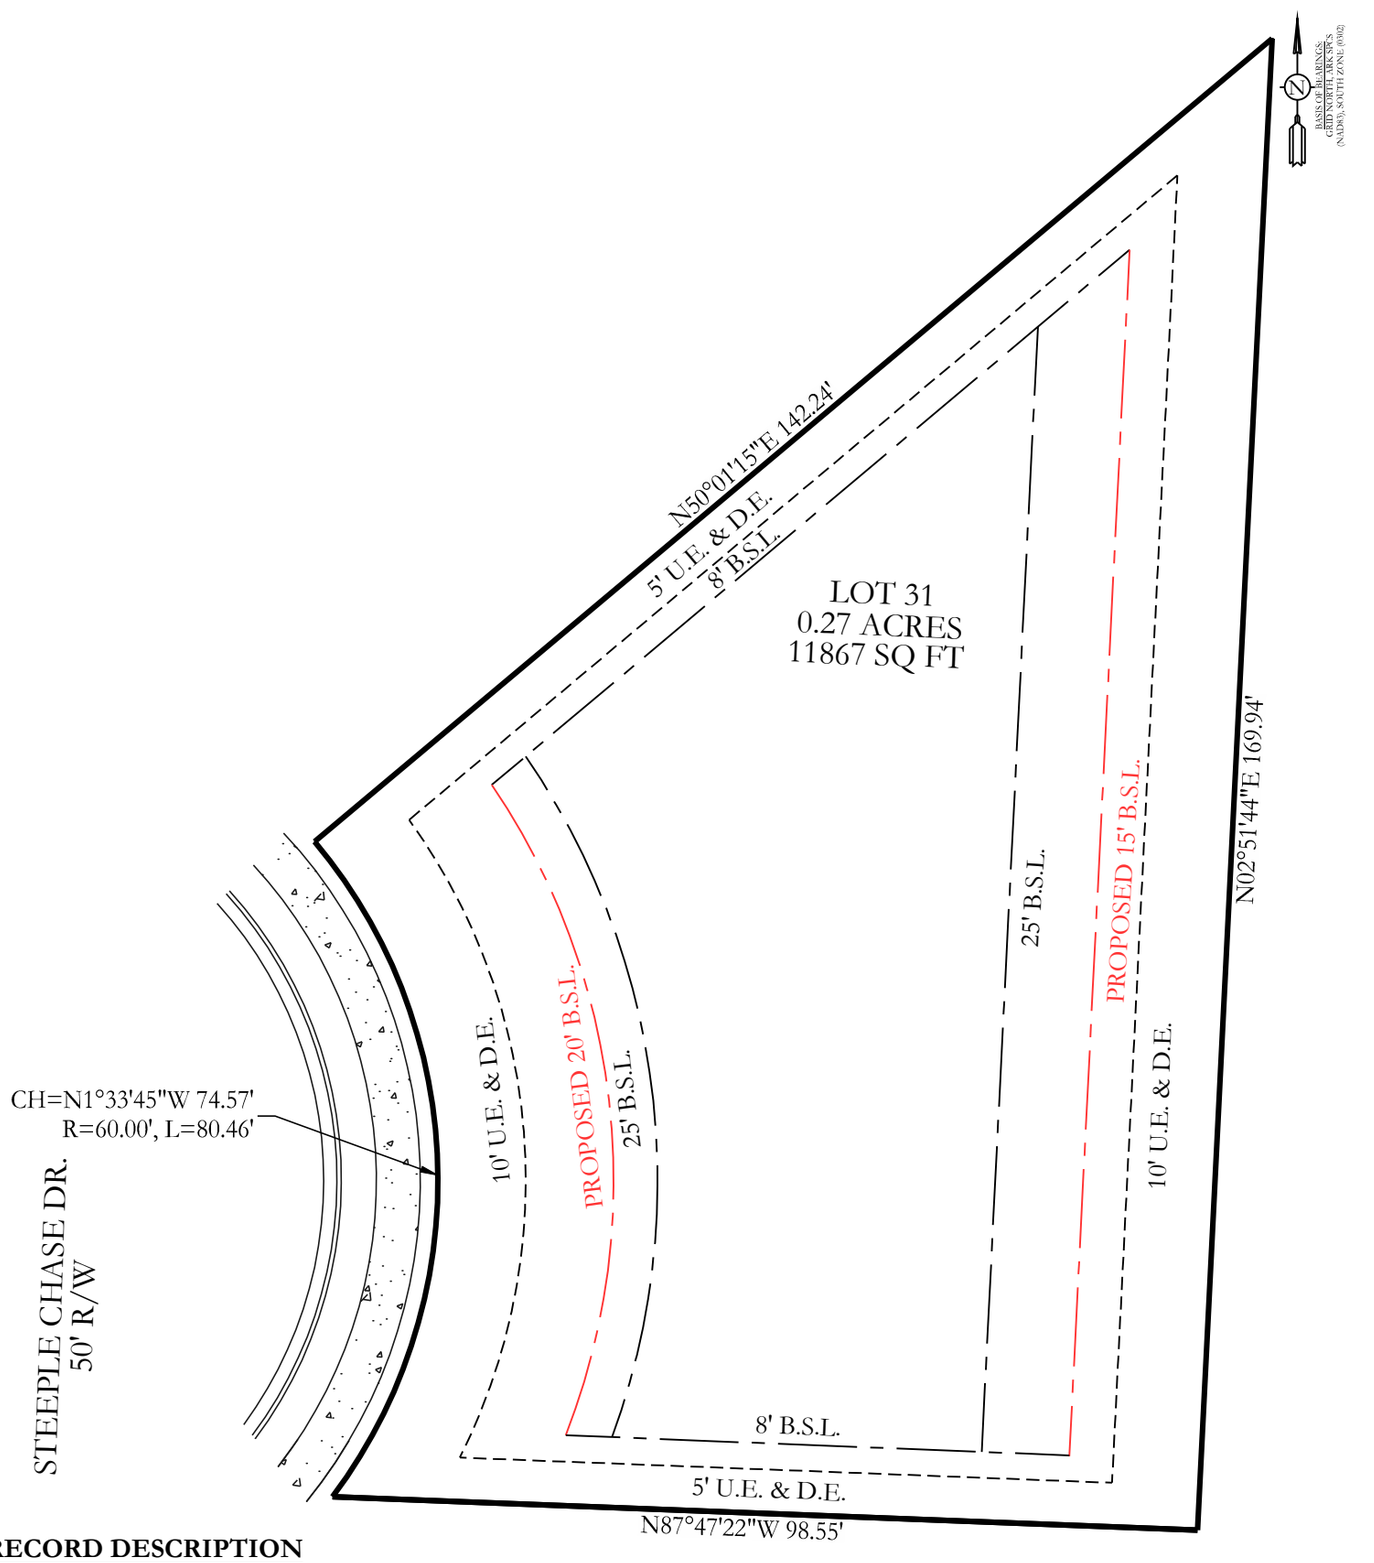

RECORD DESCRIPTION

LOT 31, STONEYBROOK, PH 6, A SUBDIVISION IN THE CITY OF BRYANT, SALINE COUNTY, ARKANSAS.

This Plot Plan depicts the lot as it appears on the subdivision plat. This drawing does not represent an actual survey.

20' 10' 0 20'

PLOT PLAN

No portion of the property described hereon lies within the 100 year flood plain, according to the Flood Insurance Rate Map, panel # 05125C0240E , dated: 06/05/2020.

For the Exclusive Use and Benefit of:

Roy West

Address Steeplechase Cir
Benton, AR 72019

Date 09/05/2023

0

LEGEND
- Computed point
- Found monument
- Set #4 RB/Cap #1664
(M) - Measured
(P) - Platted
(R) - Record

Drawn By MD
Checked By WCS

CERTIFICATE OF AUTHORIZATION
HOPE CONSULTING, INC.
No. 1931
ARKANSAS

 ©2022 Hope Consulting, Inc.