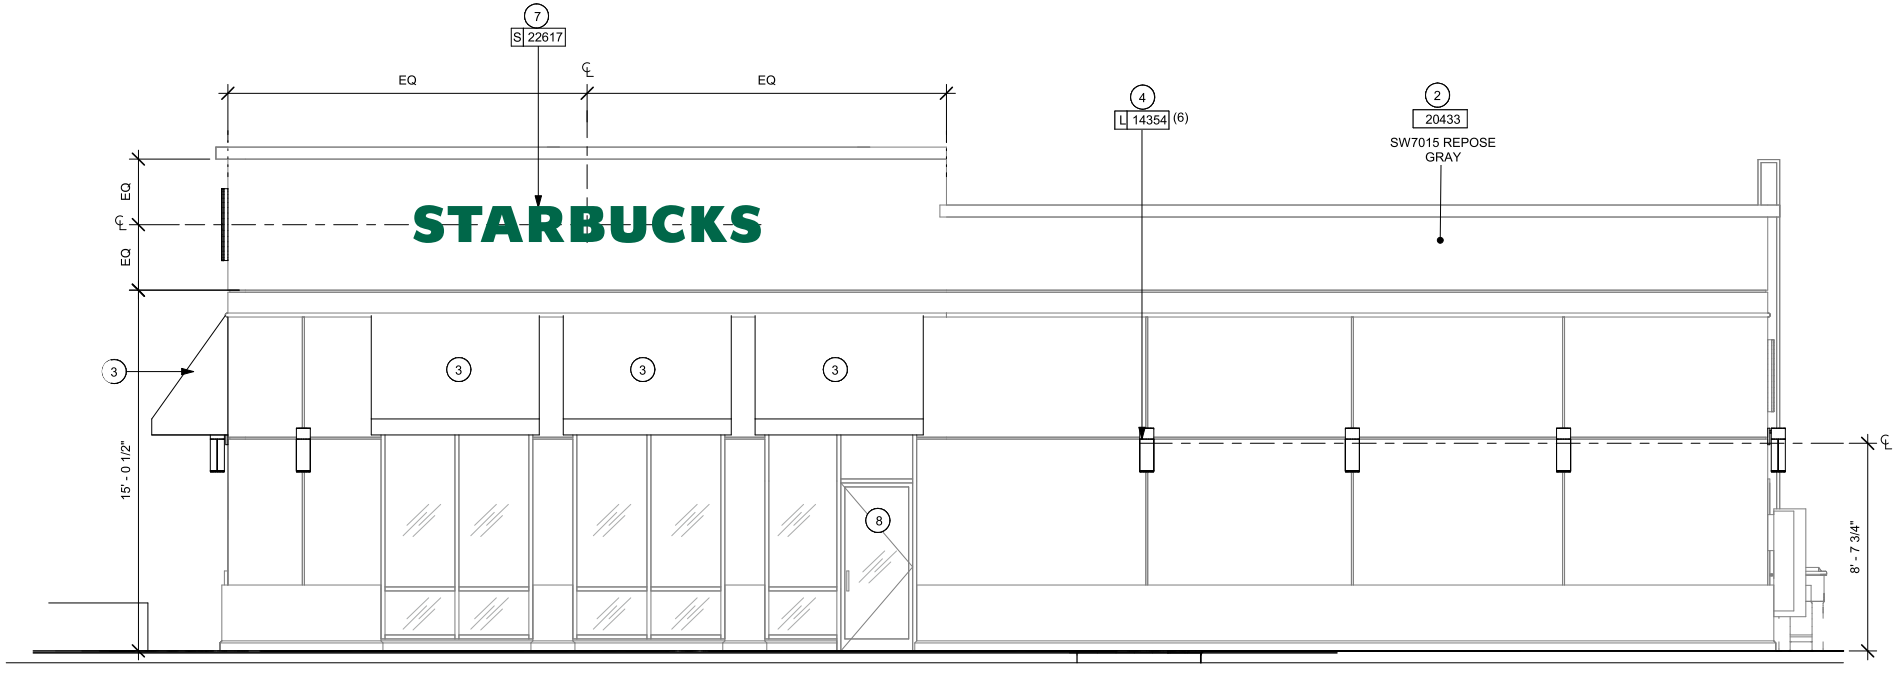


Sign A Size: 174″w x 18″h
Building Face Size: 800″w x 250″h