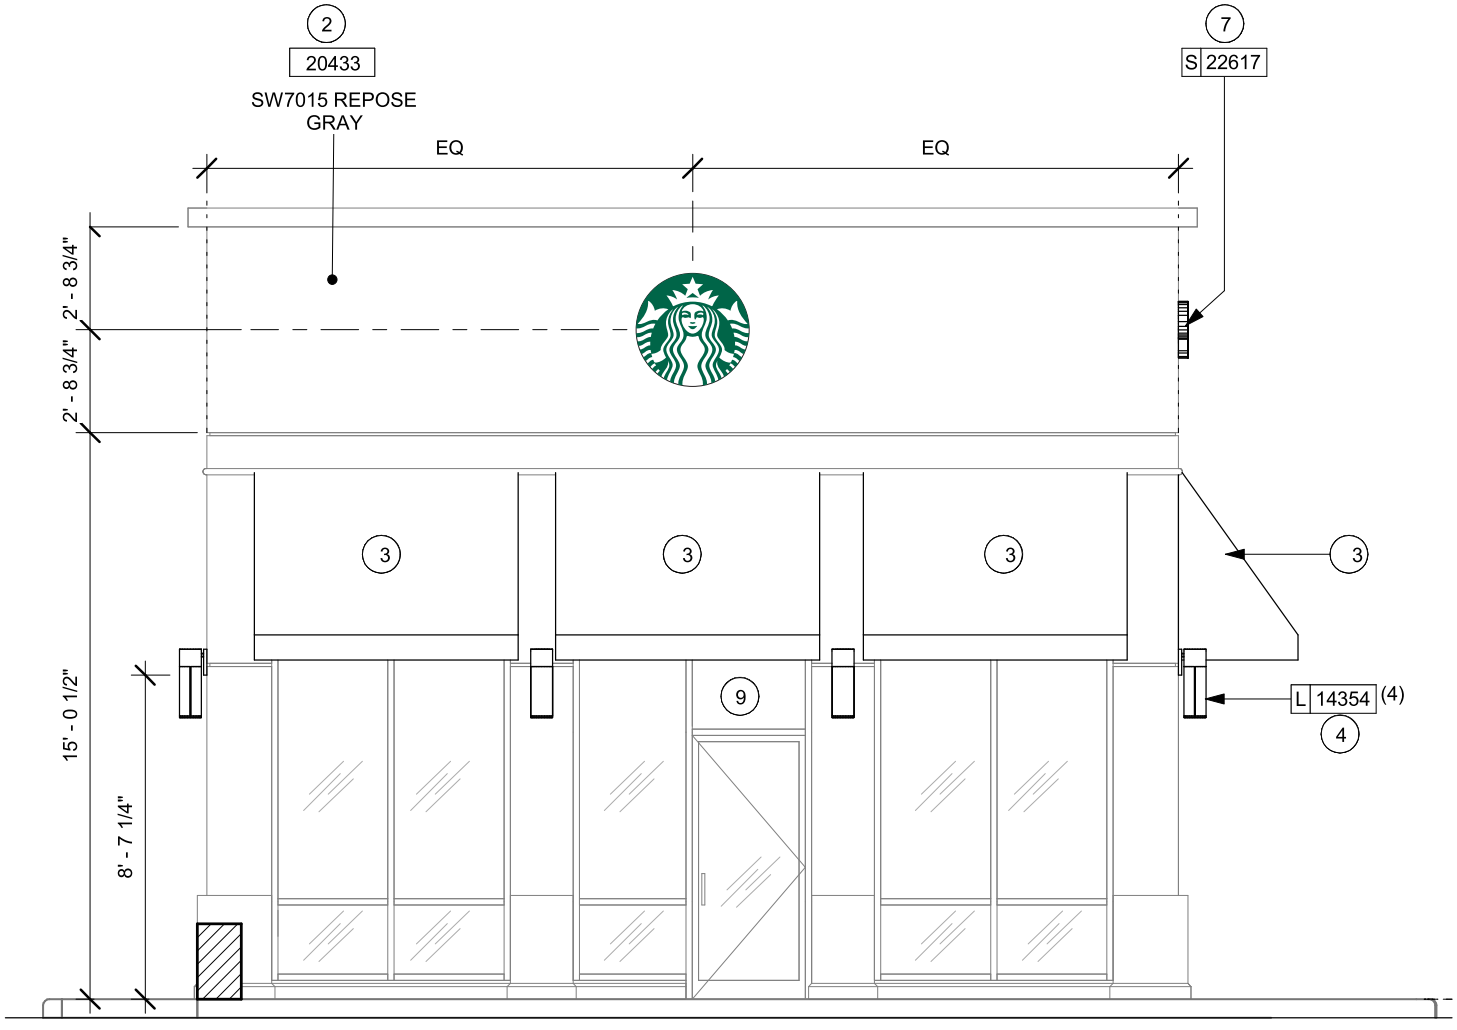


Sign A Size: 36″ x 36″
Building Face Size: 320″w x 250″h