GNE Designing our client's success

P.O. Box 116 — 3825 Mt Carmel Rd
Benton, AR 72018 — Bryant, AR 72022
Ph (501) 408-4650 — garnatengineering@gmail.com


FOR EXCLUSIVE USE & BENEFIT OF:

Name: BART FERGUSON

LEGEND
- Computed point
- Found monument
- Set #4 RB/Plas. Cap
(M)-Measured
(R)-Record
(P)-Platted

NOTES:

1. WILL UTILIZE DUMPSTER ON LOT 19 OF PHASE 3 PER APPROVED SCHEMATIC PLAN.
DUMPSTER ENCLOSURE WILL COMPLY W/ CITY OF BRYANT STANDARDS.

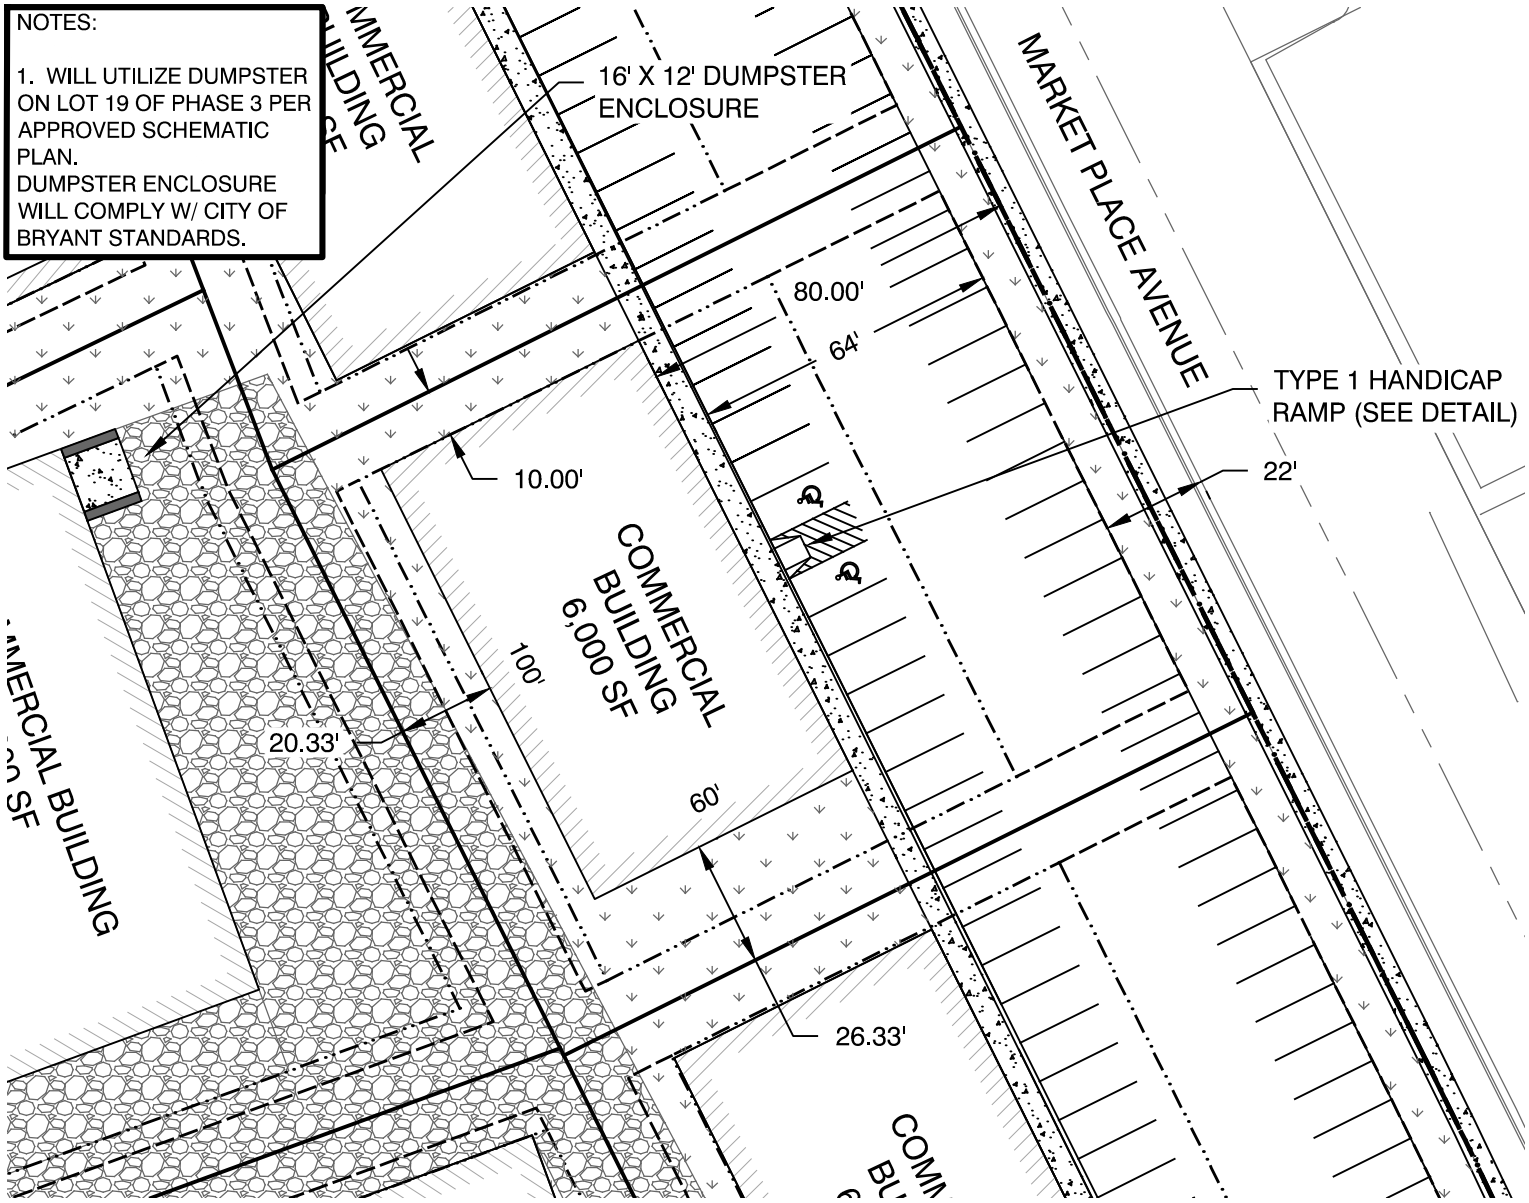

PROPERTY DESCRIPTION:

LOT 16

40' 20' 0 40'

JOB NUMBER:

18087
MARKET PLACE II
PHASE 2


04/17/24

PLOT PLAN

This Plot Plan depicts the lot as it appears on the subdivision final plat. This drawing does not represent an actual survey.

According the the Federal Emergency Management Agency (FEMA) Flood Insurance Rate Map (FIRM) for Saline County unincorporated areas, panel # 05125C0240E dated JUNE 05, 2020 , no portion , dated of the property described hereon does lie within the 100 year flood hazard boundary.

N

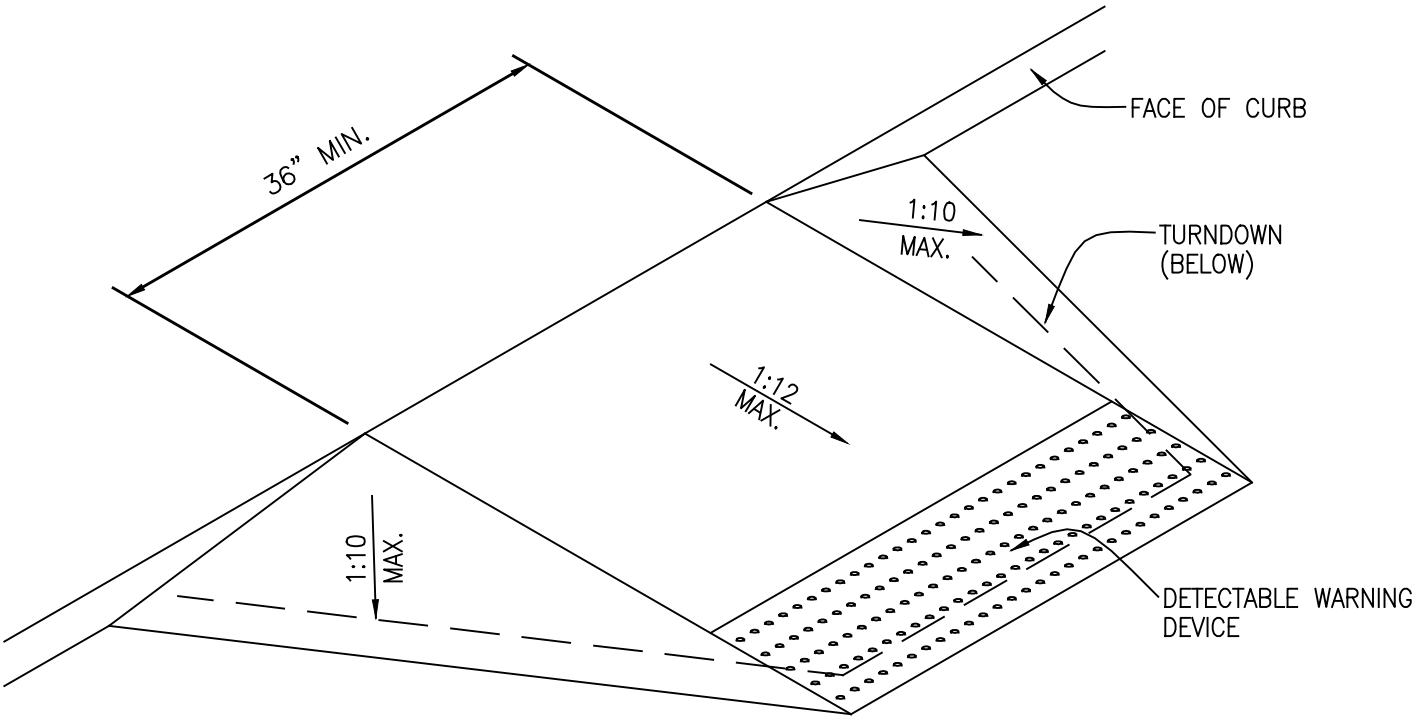


NOTE: THE LEAST POSSIBLE SLOPE SHALL BE USED FOR ANY RAMP. THE MAXIMUM SLOPE SHALL BE 1:12. THE MAXIMUM RISE FOR ANY RUN SHALL BE 30"

TYPE 1 HANDICAP RAMP DETAIL

5

NOT TO SCALE

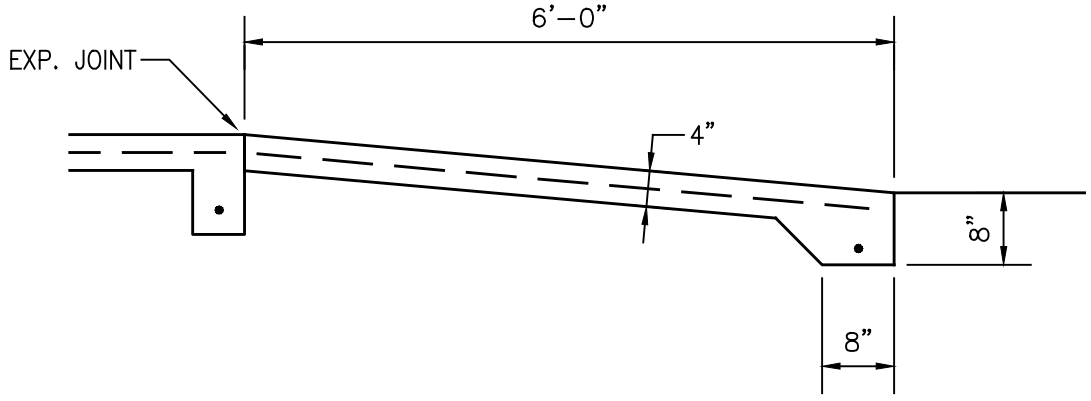

TYPE 1 HANDICAP RAMP SECTION

7

NOT TO SCALE