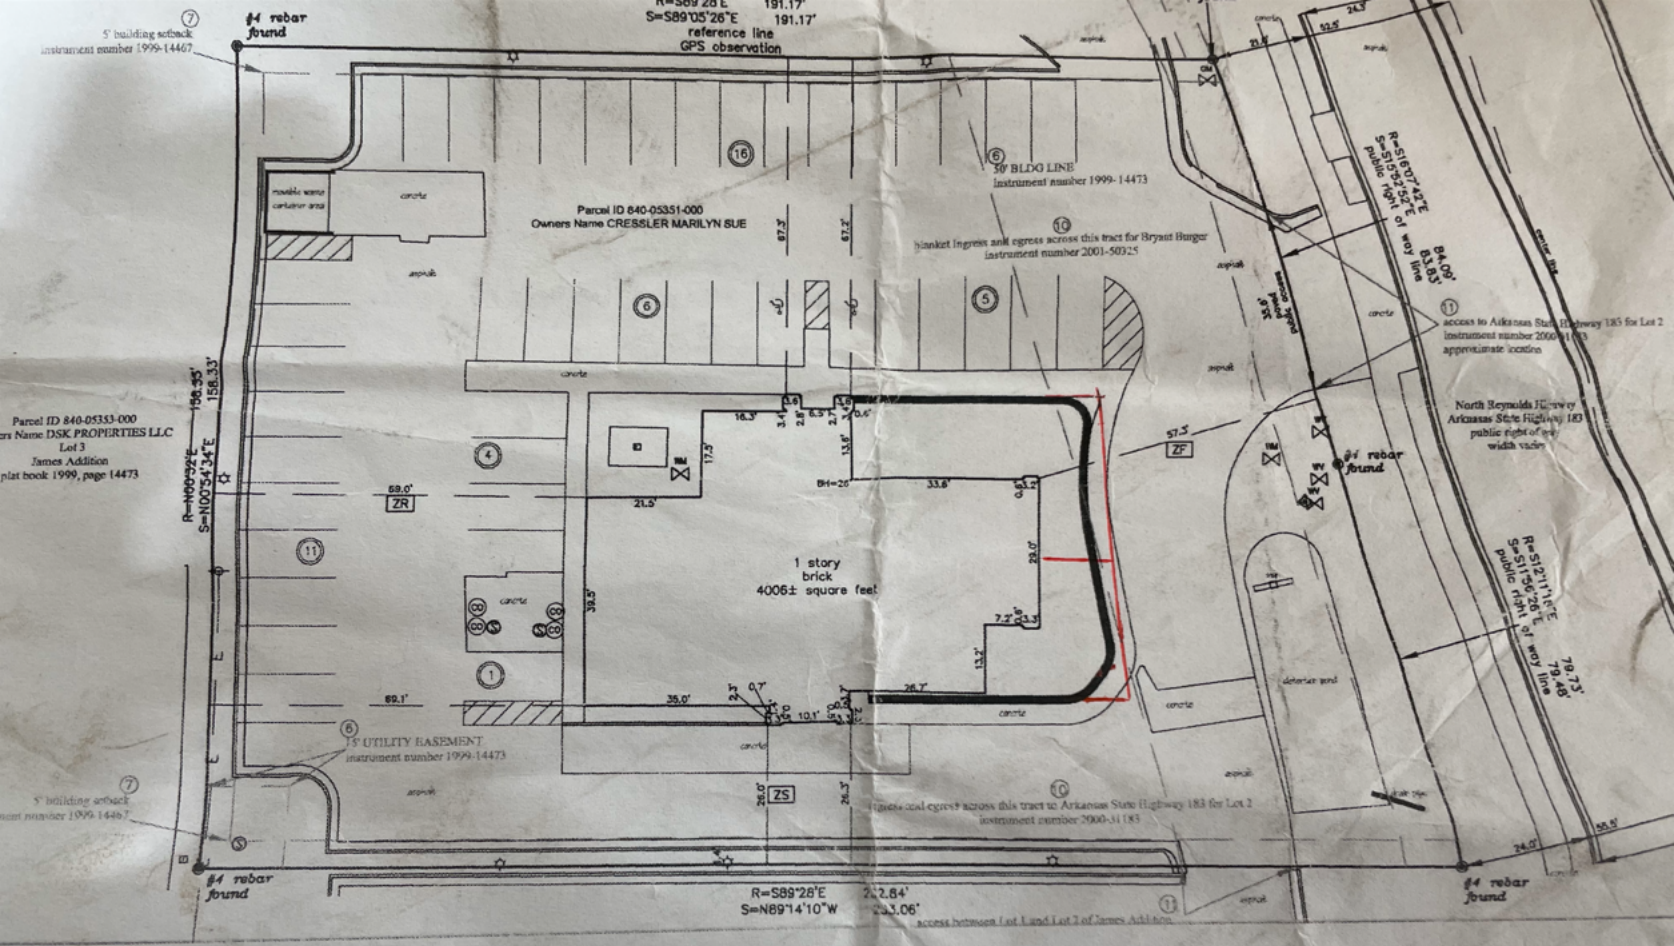


12'
From wall to