
Jacobs Corner
Proposed Rudolph Road Culvert Capacities

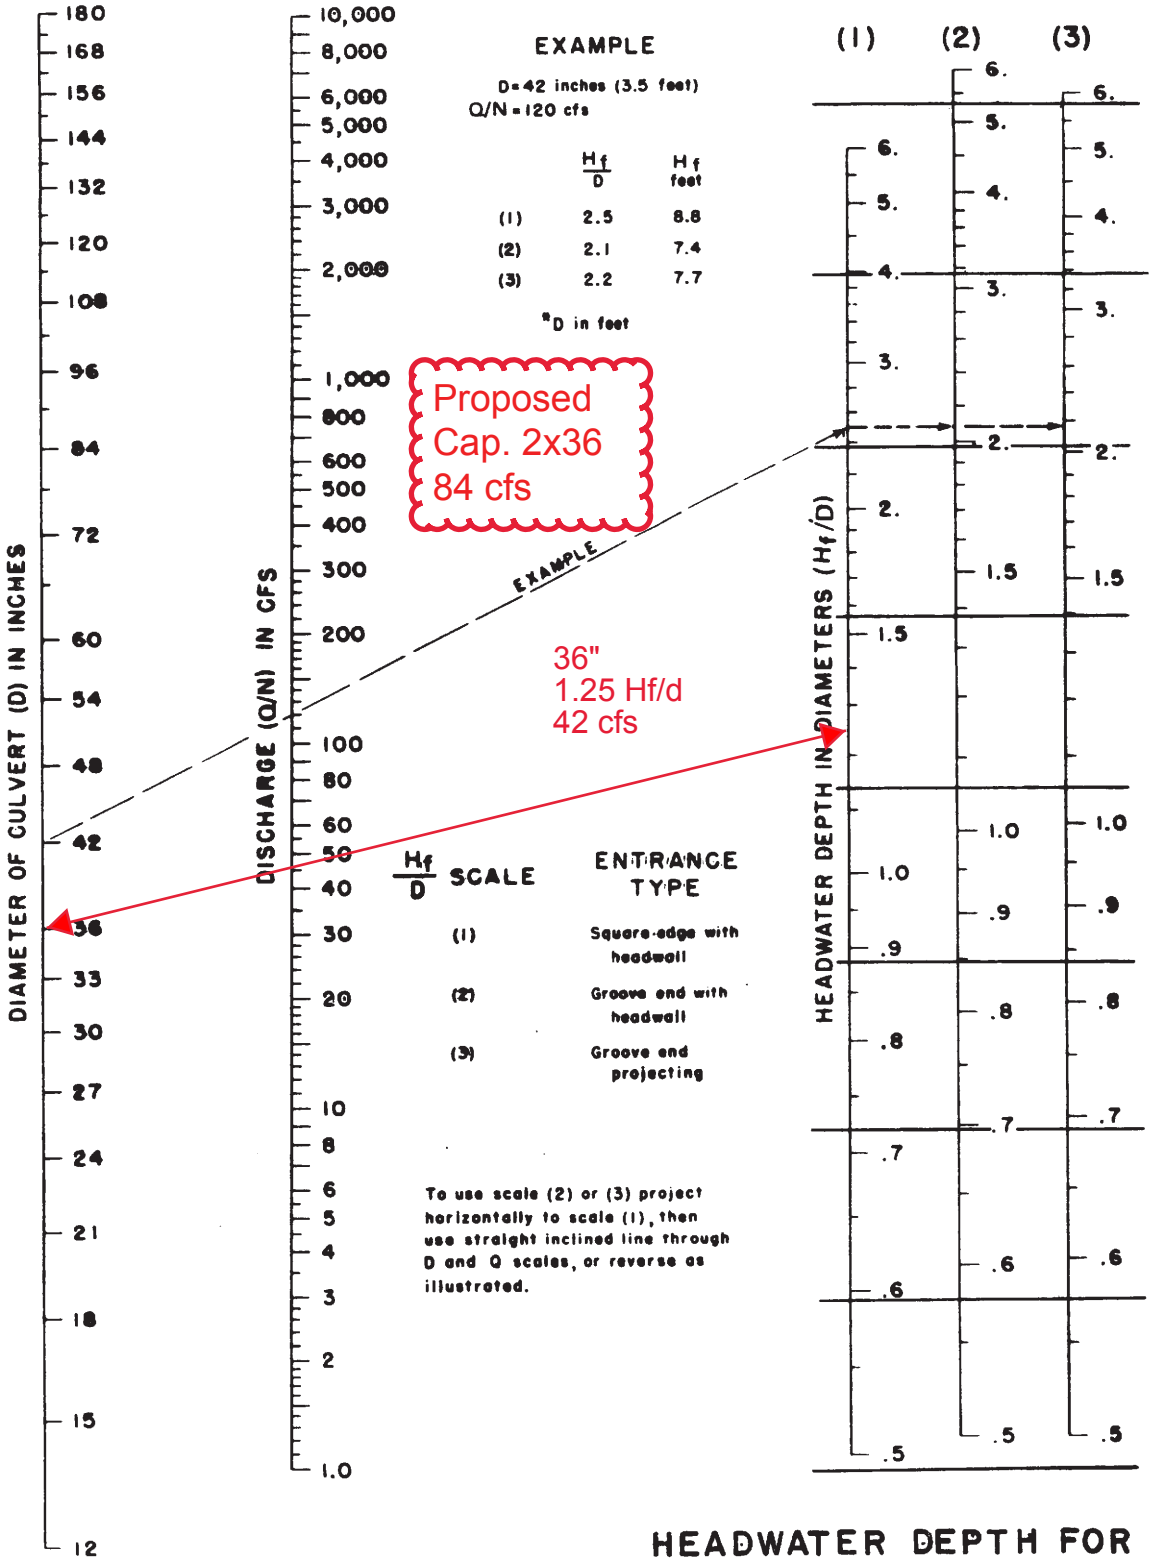

HEADWATER DEPTH FOR CONCRETE PIPE CULVERTS WITH INLET CONTROL

CHART 4-15